




SIDE SECTION

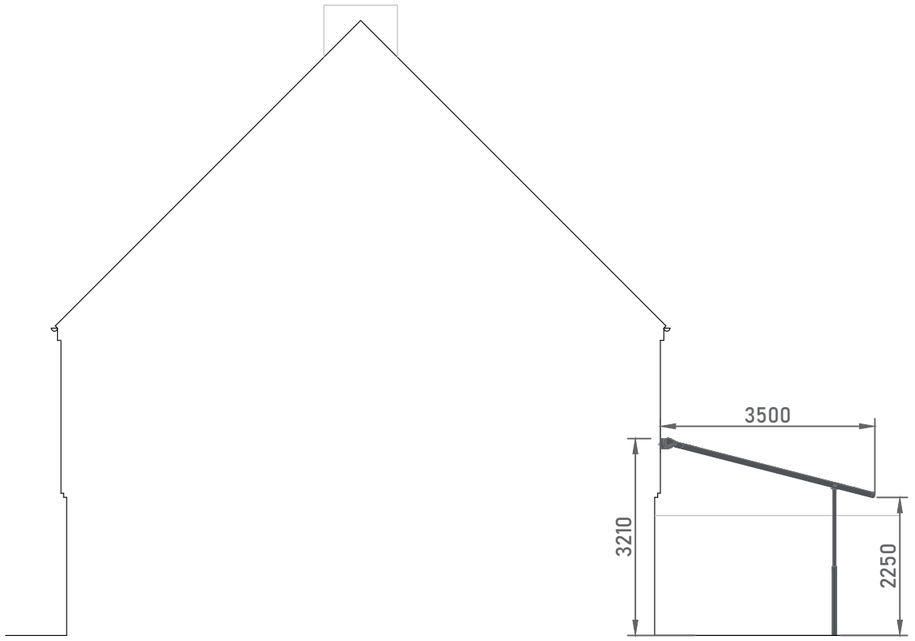

REAR ELEVATION

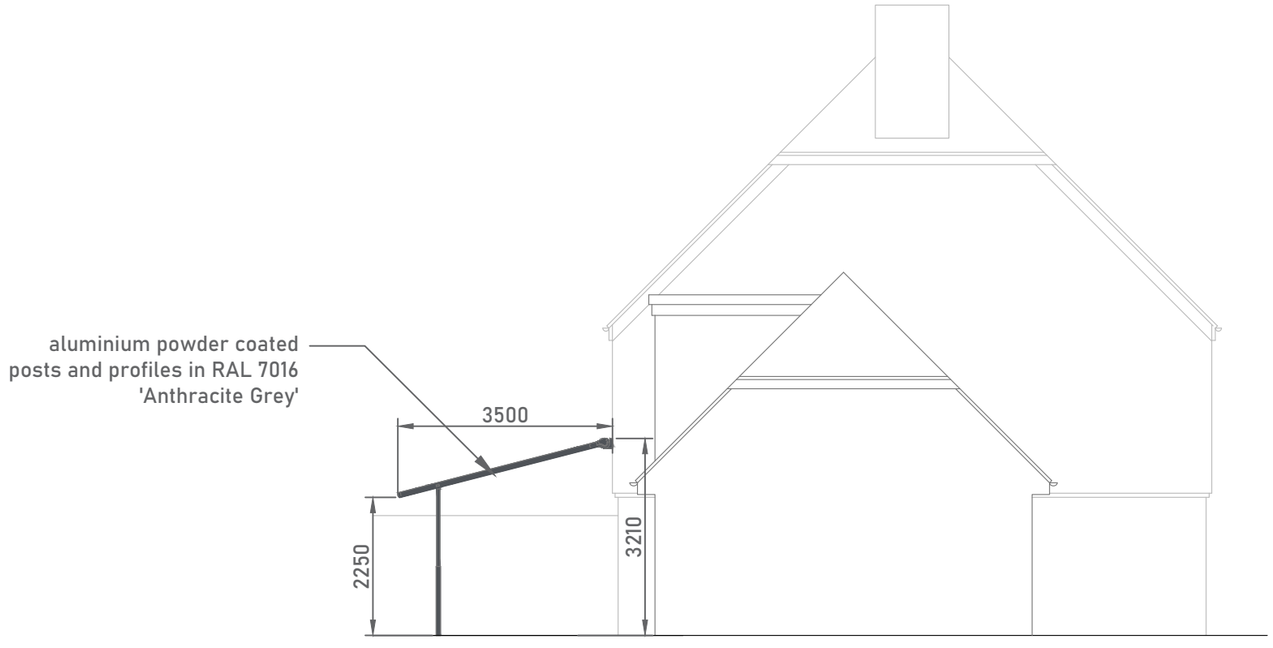

SIDE ELEVATION

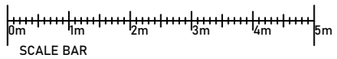

SCALE BAR
1:100 @A3

notes

'Cadiz' retractable awning located on the rear elevation of the property in the private garden.

The awning will feature powder coated posts and profiles in RAL 7016 'Anthracite Grey' and awning fabric P|8-004 'Pepper Sky'

no.	revision/issue	date
-	-	-

Eden Verandas Ltd.
Unit 13, Southwood Business Park,
Armstrong Mall,
Farnborough,
GU14 0NR

01252451580

www.edenverandas.co.uk info@edenverandas.co.uk

job title

Mr & Mrs Taylor,
127 Berrall Way,
Billinghurst,
West Sussex,
RH14 9PQ

drawing title

Elevations
As Proposed

drawing status

PLANNING

job no.	drawing no.
74883	74883-04
date: 16/02/25	
scale: 1:100 @A3	