
UK MAP CENTRE .com

North

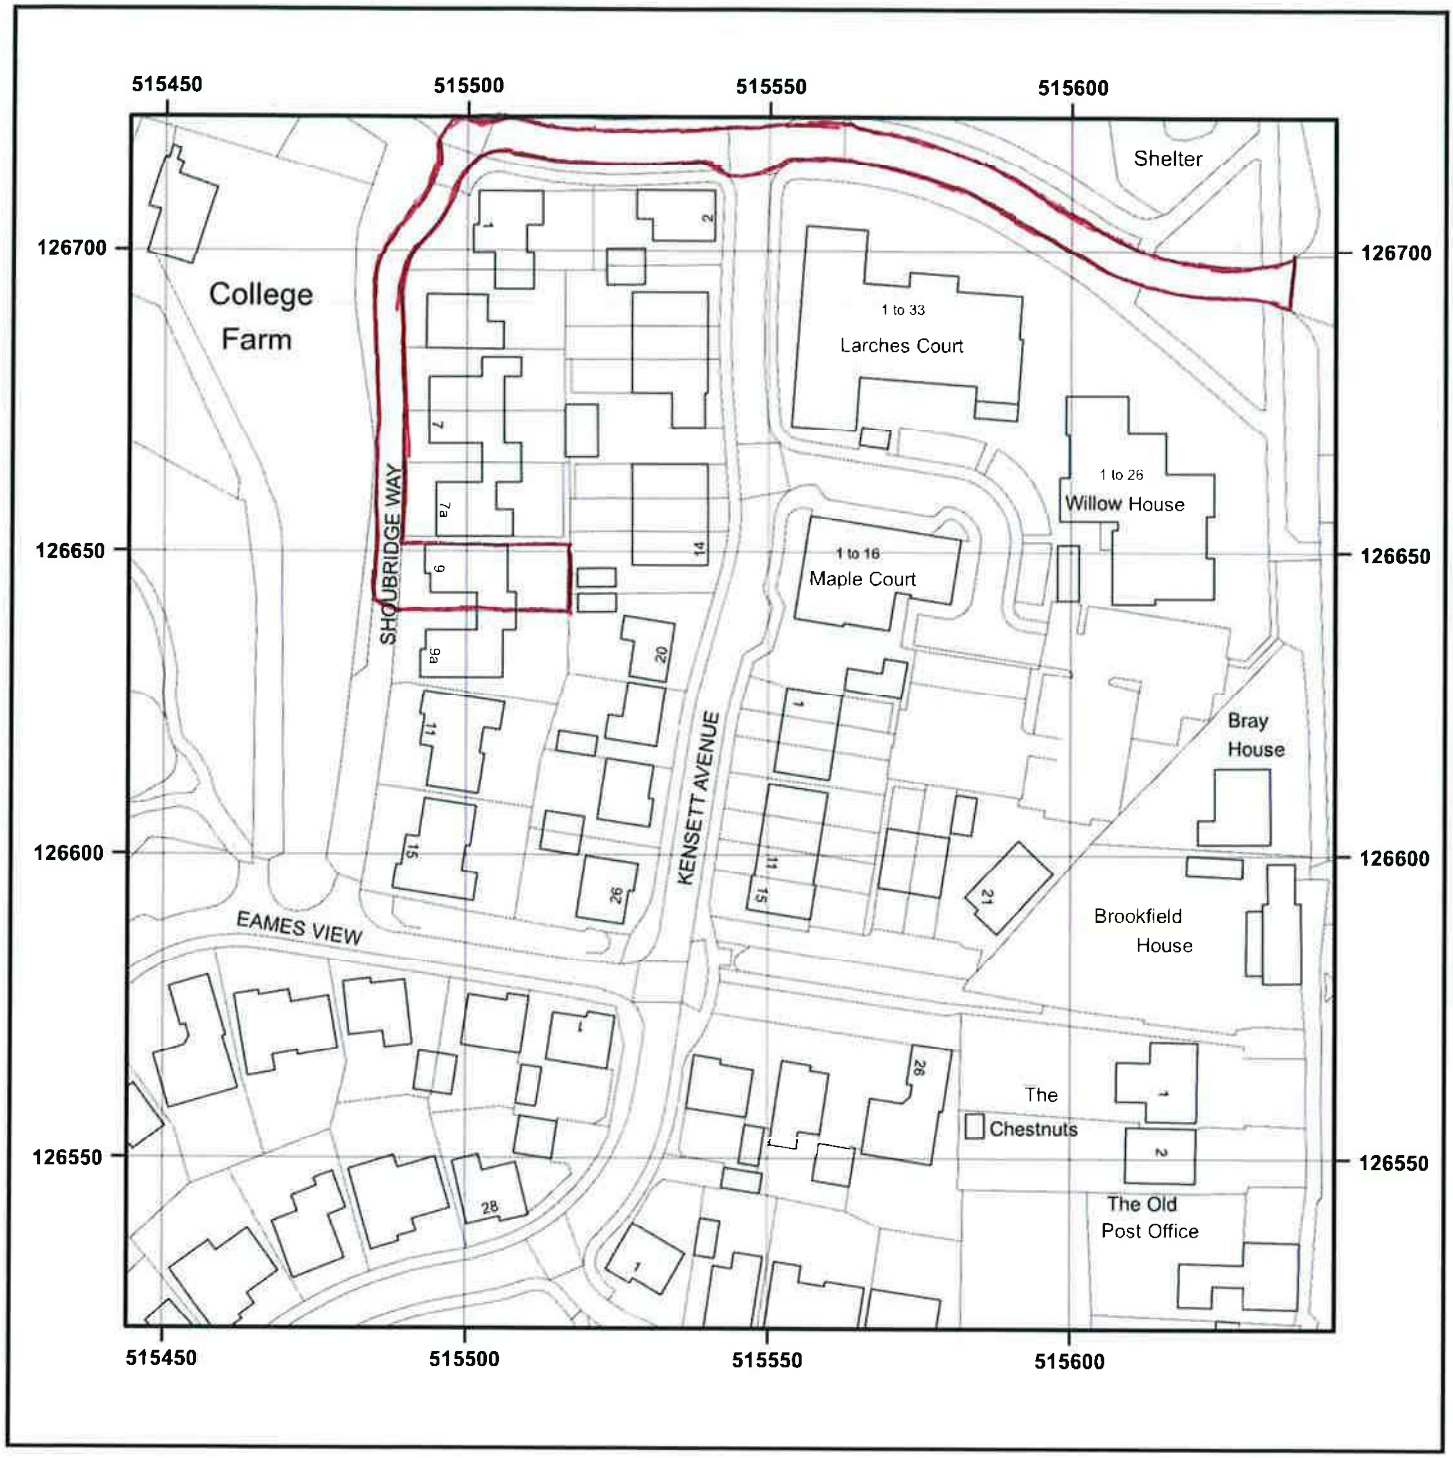

© Crown copyright and database rights 2025 OS AC0000848283. Public rights of way shown on this map have been taken from Local Authority definitive maps. The representation on this map of any other road, track or path is no evidence of the existence of a right of way.

0 12.5 25 37.5 50 m

Scale 1:1250 - 1cm = 12.5m - A4 Size

9 SHOUBRIDGE WAY SOUTHWATER HORSHAM RH13 9FP

Supplied by: www.ukmapcentre.com

Product Info: www.ukmapcentre.com/location-plans-1250-scale

Serial No: 305825

Centre Coordinates: 515544,126622

Production Date: 14/03/2025

Ordnance Survey Licensed Data