



SCALE BAR 1:100

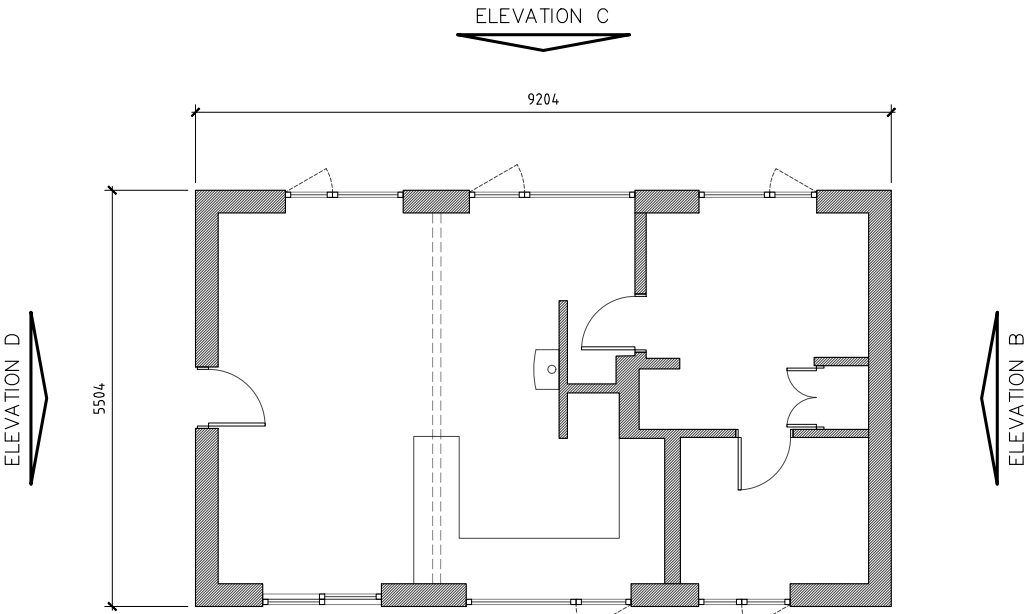


EXISTING PLAN
SCALE 1:100


ELEVATION A

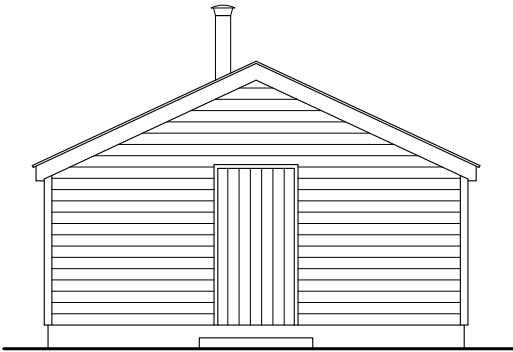


ELEVATION A
SCALE 1:100

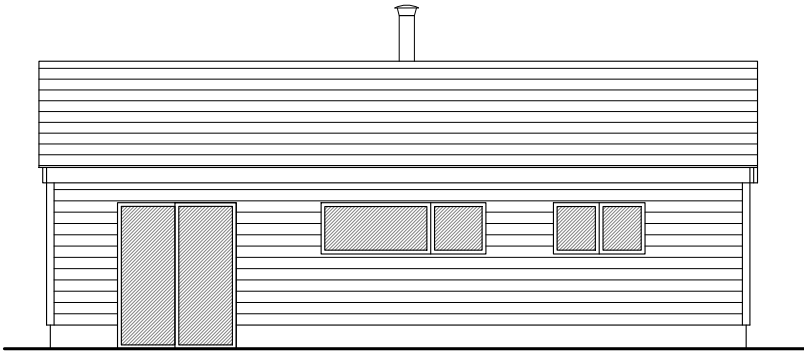

ELEVATION B
SCALE 1:100

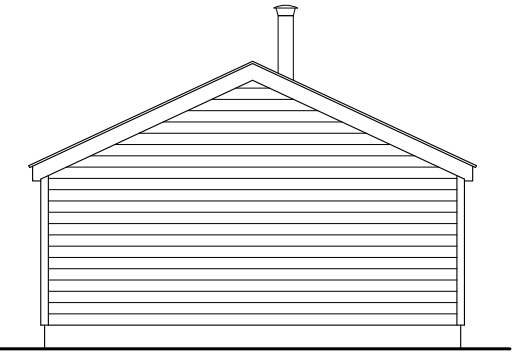

ELEVATION C
SCALE 1:100

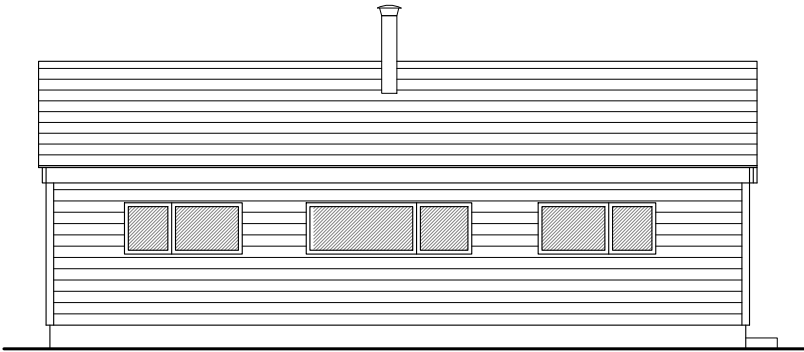

ELEVATION D
SCALE 1:100


DISCLAIMER NOTES:

Do not scale from these drawings except for planning purposes.
Please report any discrepancies to Sussex Oak Structures Ltd immediately.
All dimensions are to be checked on site before work commences.

Sussex Oak Structures owns the copyright to all drawings and illustrations contained within this document including engineers calculations and any photographs attached.
Non of the attached media is to be copied or distributed without the permission of Sussex Oak Structures Ltd.

NOTE:

Exist building to be demolished and replaced with proposed.

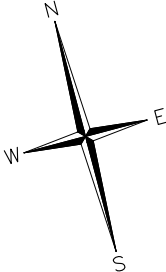

Rev.	Date	Revisions
Sussex Oak Structures Ltd Foxtrot Framing Yard Holmbush Farm Crawley Road Faygate, Horsham West Sussex RH12 4SE Telephone: 01293 851287 Mobile: 07771 920129		
Project		
HAMMER HILL HOUSE HAMMERPOND ROAD PLUMMERS PLAIN HORSHAM RH13 6PE		
Job Title		
SINGLE STOREY OAK/TIMBER FRAMED ANNEXE		
Drawing Title		
EXISTING PLAN & ELEVATIONS		
Nett Floor Area		
Scale		
1:100 @ A3		
Date	15/07/26	Drawn by MEM
Drg. Ref.		Rev.
SOS/857/105		-