


Serial number: 328075
© Crown copyright and database right 2026
Ordnance Survey licence AC0000848283
Reproduction in whole or in part is prohibited
without the prior permission of Ordnance Survey.

Ordnance Survey
UKmapcentre.com

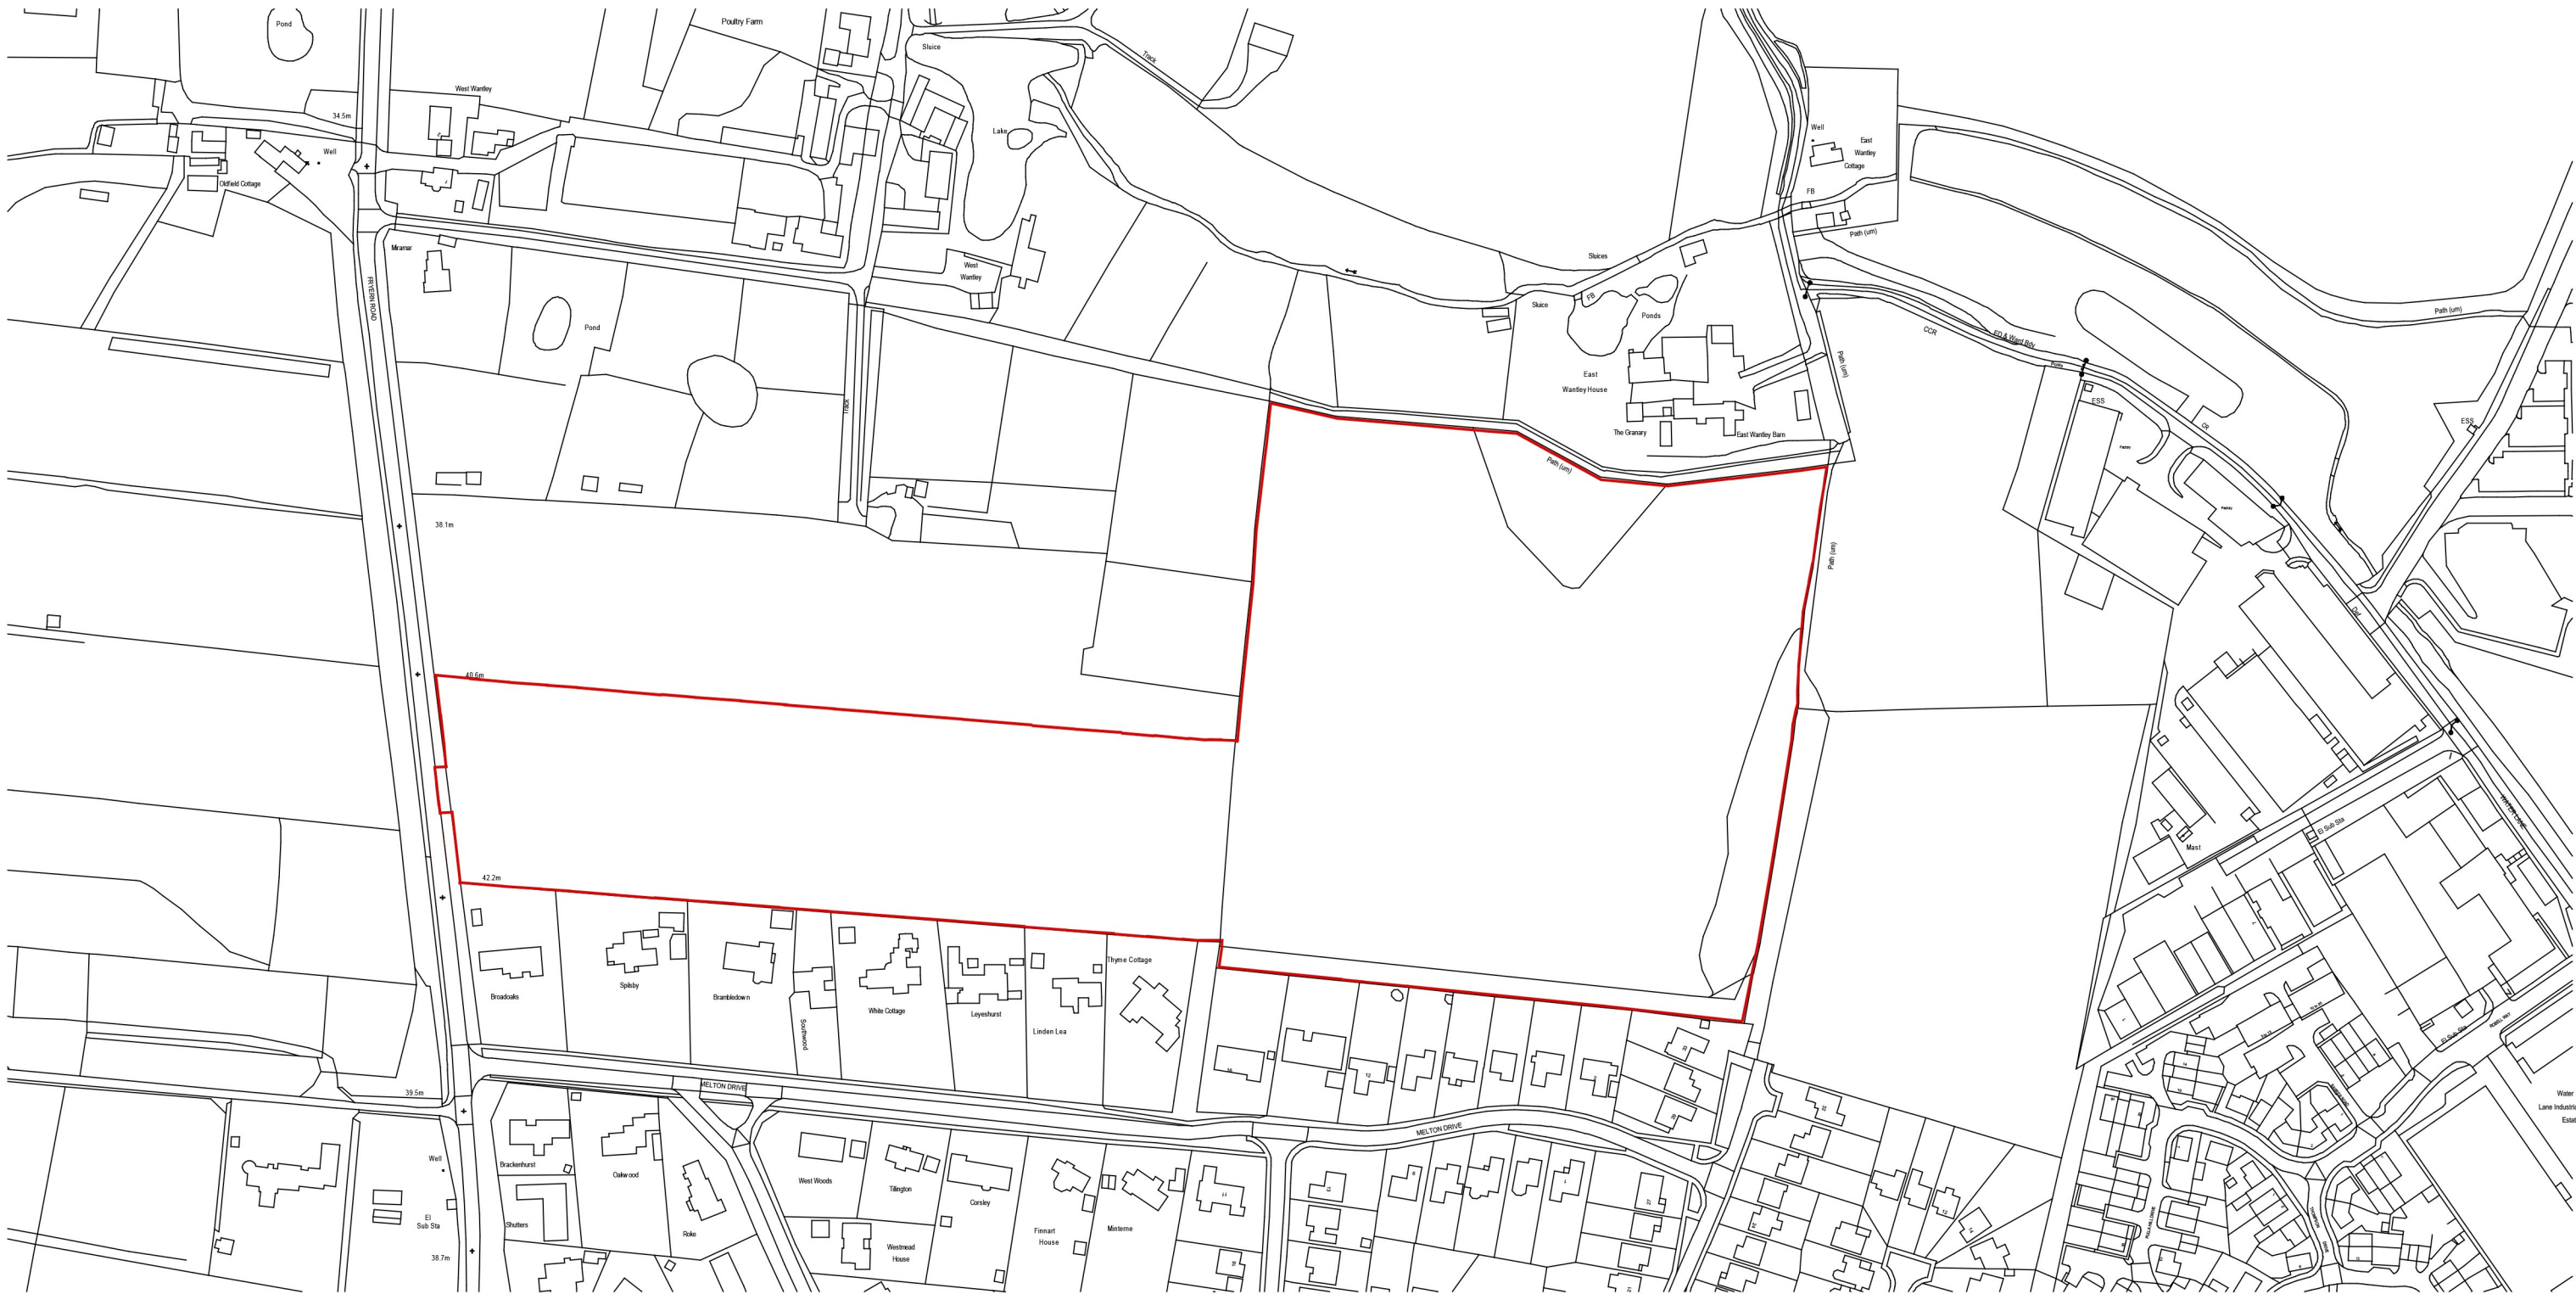

Fairfax

FAIRFAX ACQUISITIONS LTD

project:

Land at:
NORTHLANDS LANE
STORRINGTON

title:

LOCATION PLAN

date: Apr '26

scale: 1:2500 @ A2

drawing number:
2505/PL01

Rev.
D

Paul Hewett R.I.B.A.

CHARTERED ARCHITECT

Paul Hewett BA(Hons) DipArch(Hons) R.I.B.A.
CHARTERED ARCHITECT
51 Foxdale Drive - Angmering - West Sussex
BN16 4HF
Tel: 01903 778701
email: hewett439@btinternet.com

Copyright: Paul Hewett RIBA Chartered Architect - All Rights Reserved