


Proposed

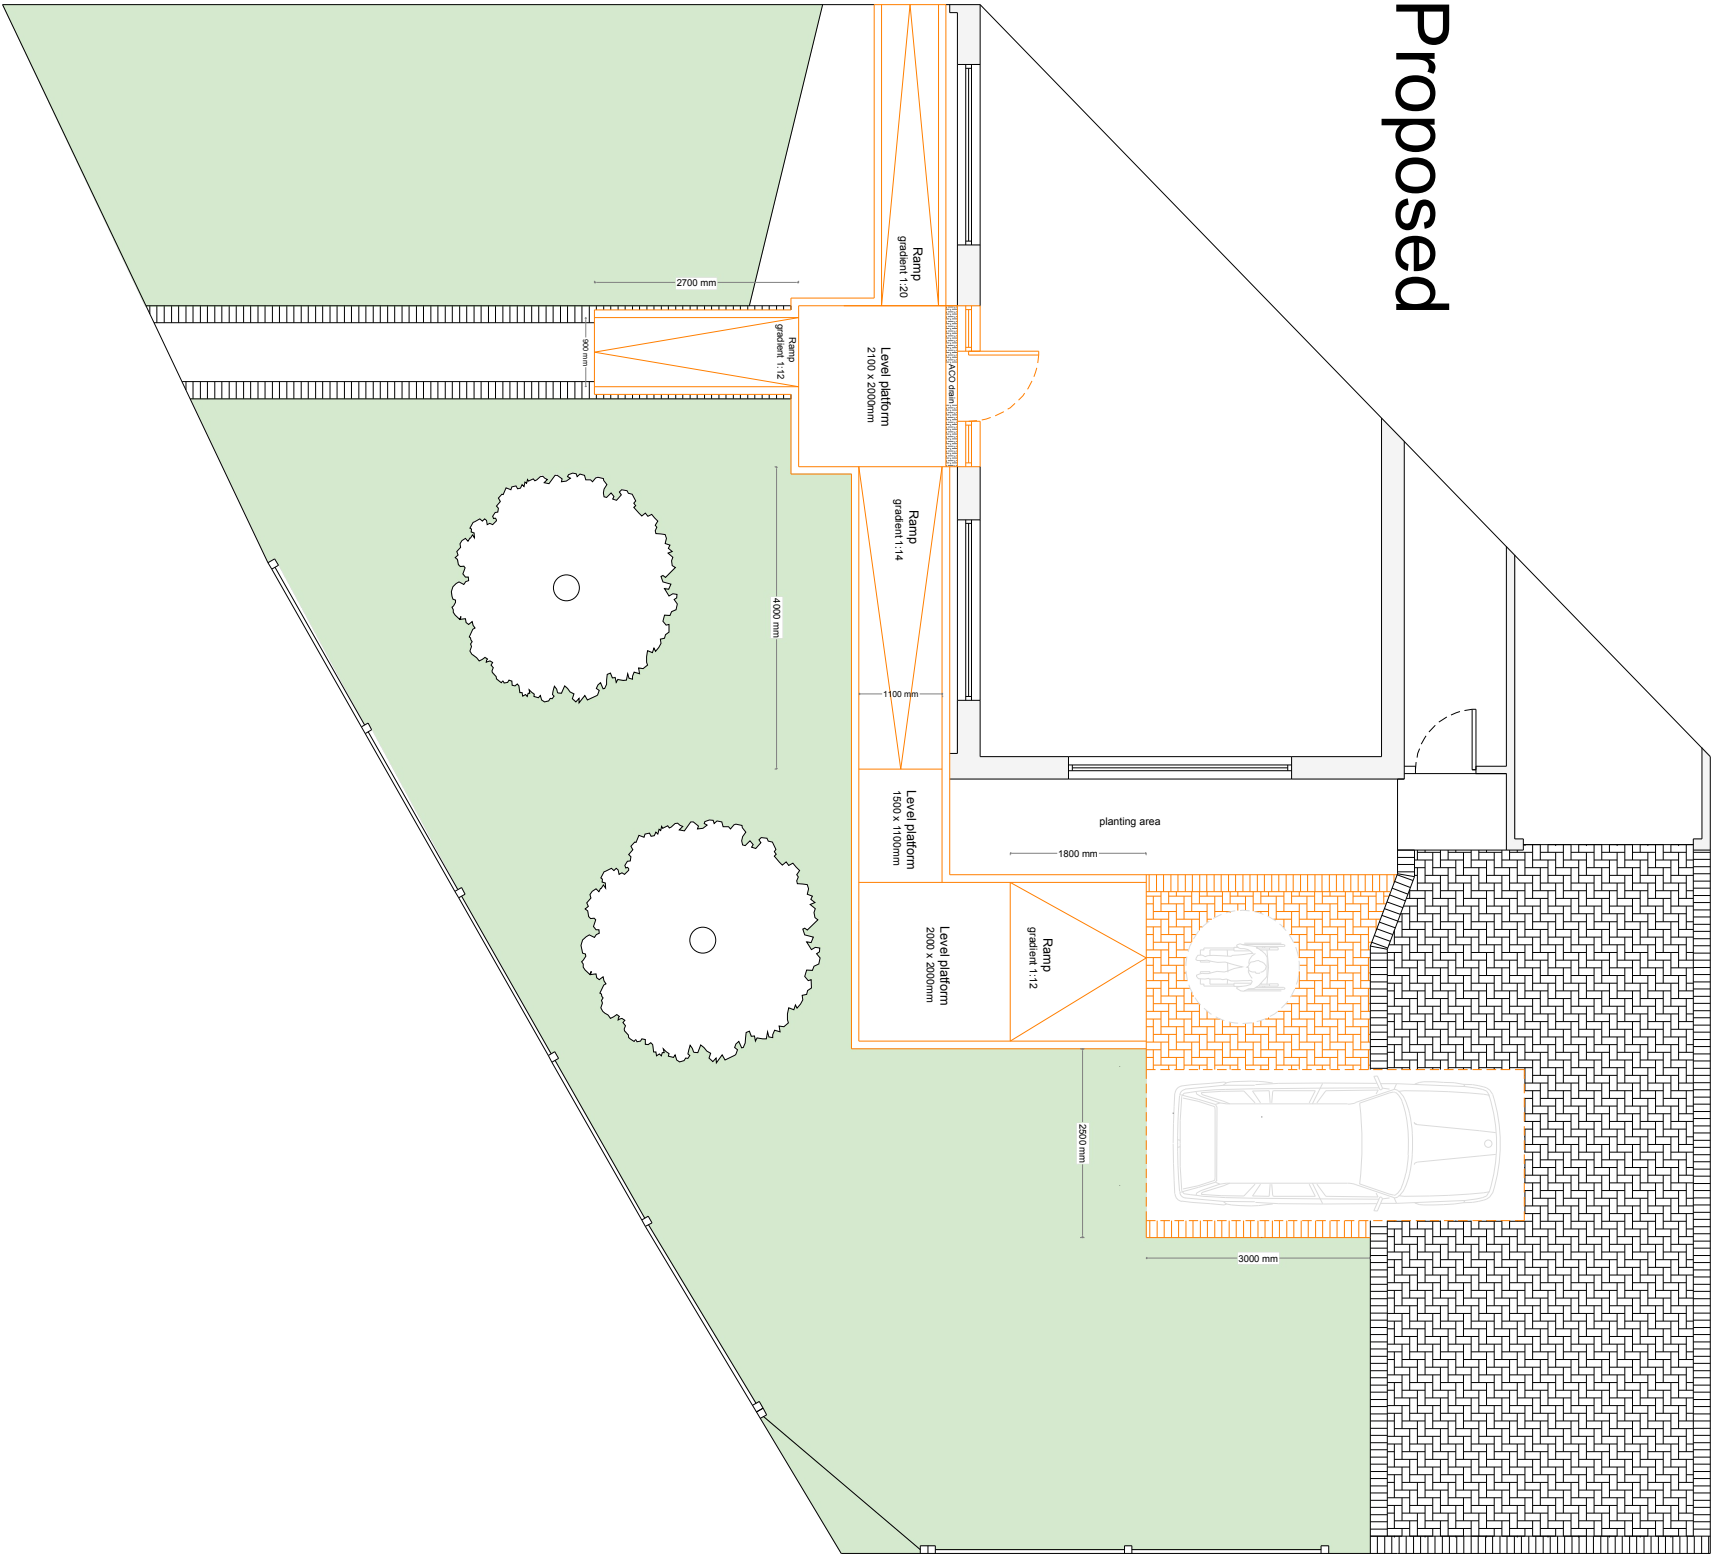

Notes:

- 1. Do not scale from this drawing, except for Planning.
- 2. All dimensions are in millimetres / metres unless stated otherwise.
- 3. Please contact Advanced Adaptations to report any errors or inaccuracies
- 4. Drawings must be interpreted in conjunction with the Schedule of Works

REVISIONS

#	Description	Date

Client:

Archie Butler

Property Address:

Hawthorns
Church Street
Rudgwick
RH12 3EJ

Drawing Title:

Front access adaptation

Scale:

1:100

Date:

03-12-2025

Drawn By:

ZK

Ref:

XXX/HAW/002

Rev:

-

Paper:

A3

Direction:



Advanced Adaptations

2 Adur Lofts, 2a Buckingham Road
WORTHING BN11 1TH
www.advancedadaptations.co.uk
advancedadaptations@gmail.com

