
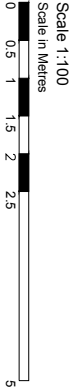


Existing

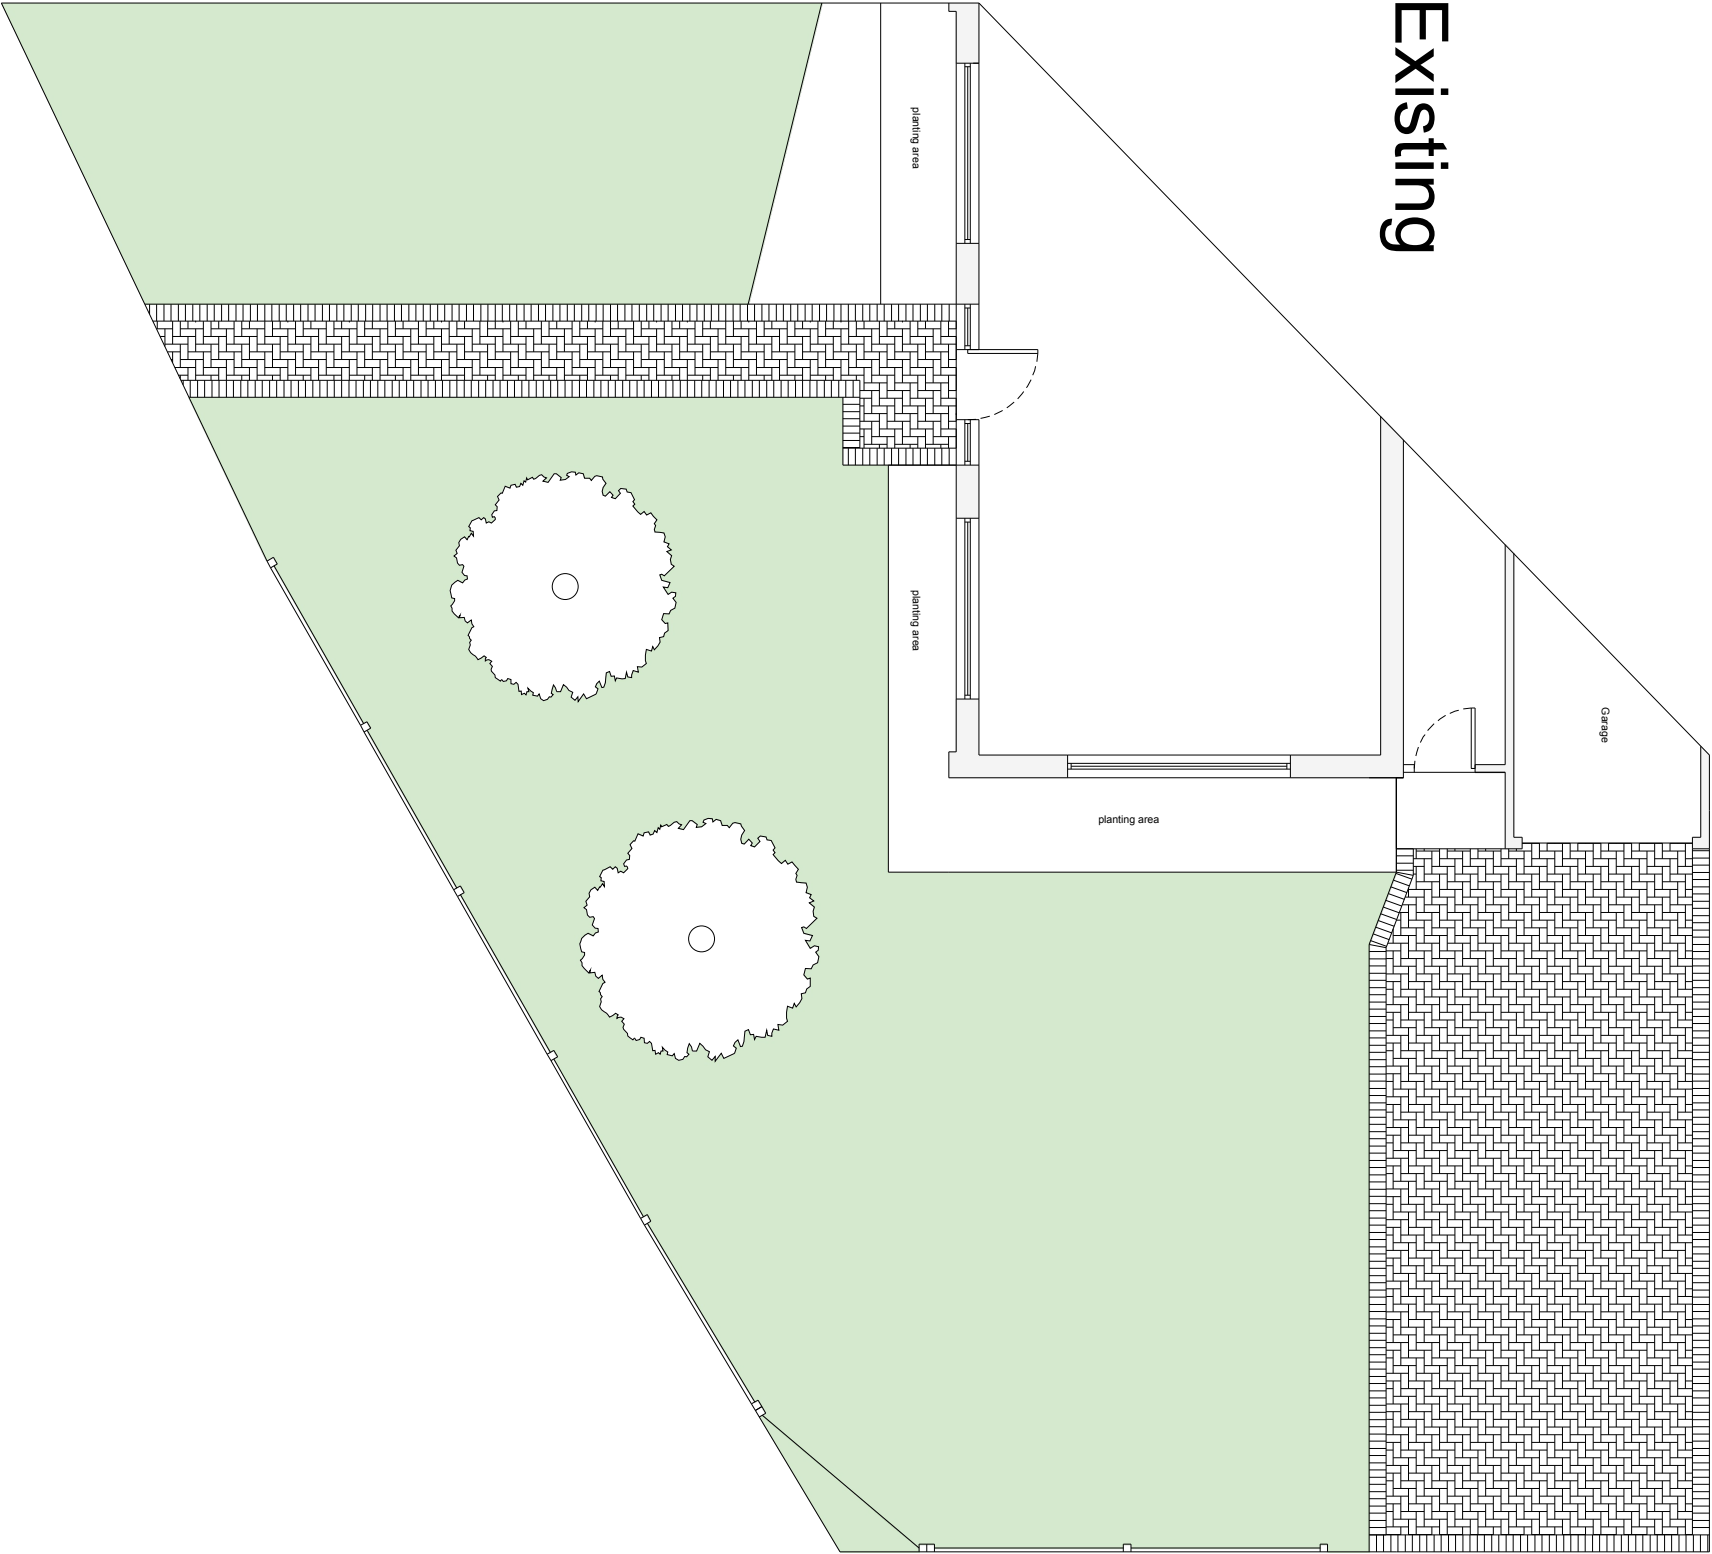

Notes:

- 1. Do not scale from this drawing, except for Planning.
- 2. All dimensions are in millimetres / metres unless stated otherwise.
- 3. Please contact Advanced Adaptations to report any errors or inaccuracies
- 4. Drawings must be interpreted in conjunction with the Schedule of Works

REVISIONS

| # | Description | Date |
|---|-------------|------|
|   |             |      |
|   |             |      |
Client:

Archie Butler

Property Address:

Hawthorns  
Church Street  
Rudgwick  
RH12 3EJ

Drawing Title:

Front access adaptation

Scale:

1:100

Date:

03-12-2025

Drawn By:

ZK

Ref:

XXX/HAW/001

Rev:

-

Paper:

A3

Direction:



**Advanced Adaptations**

2 Adur Lofts, 2a Buckingham Road  
WORTHING BN11 1TH  
www.advancedadaptations.co.uk  
advancedadaptations@gmail.com