


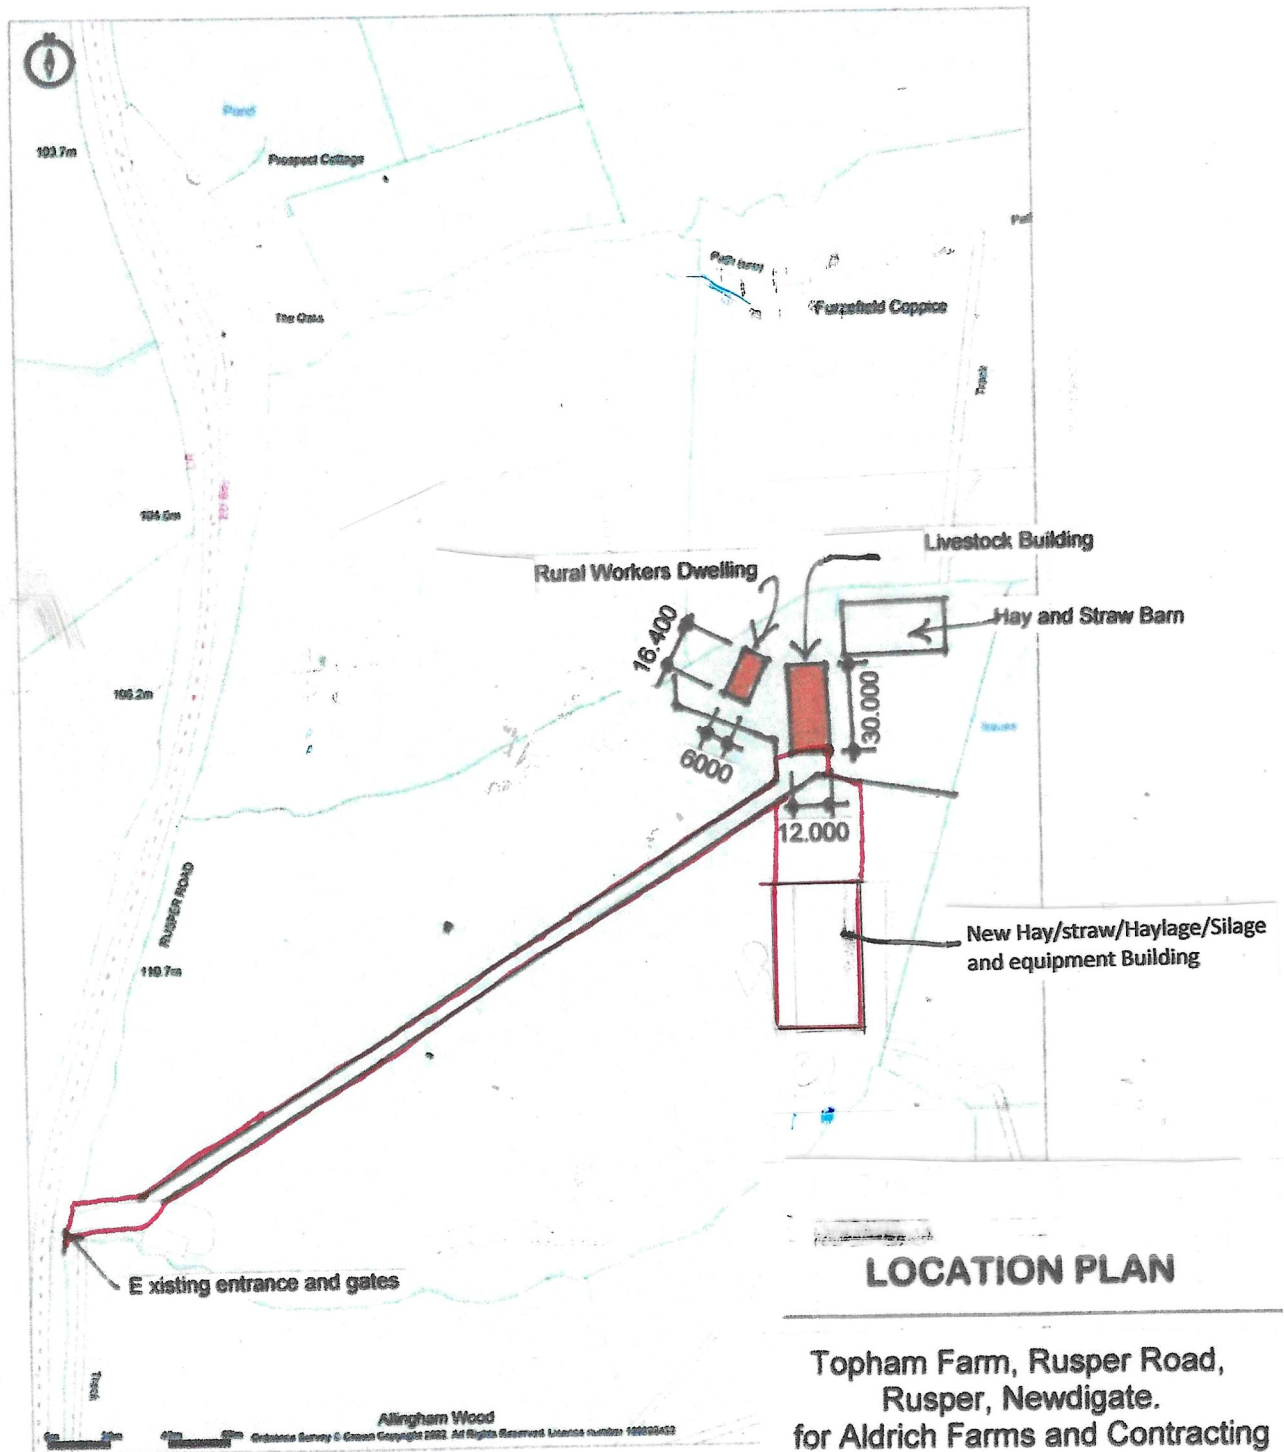

LOCATION PLAN

Topham Farm, Rusper Road,
Rusper, Newdigate.
for Aldrich Farms and Contracting

Promap
LANDMARK INFORMATION

Ordnance Survey Crown Copyright 2022. All rights reserved.
Licence number 100022432.
Plotted Scale - 1:2500. Paper Size - A4

scale: 1/2500th @ A4

drawing no

date: DEC 2025 -

22/71/4

Rural Regeneration

planning and development consultants
Robert Schiller BA (Land Econ) FBIAC
07539 687 790
rfb.gvs@gmail.com