ARCHITECTURAL DRAWING SERVICES
MR J. TIDD

MOBILE–07984884228

Planning Received
23 NOV 2023
Name:
Ref: DC/23/1760

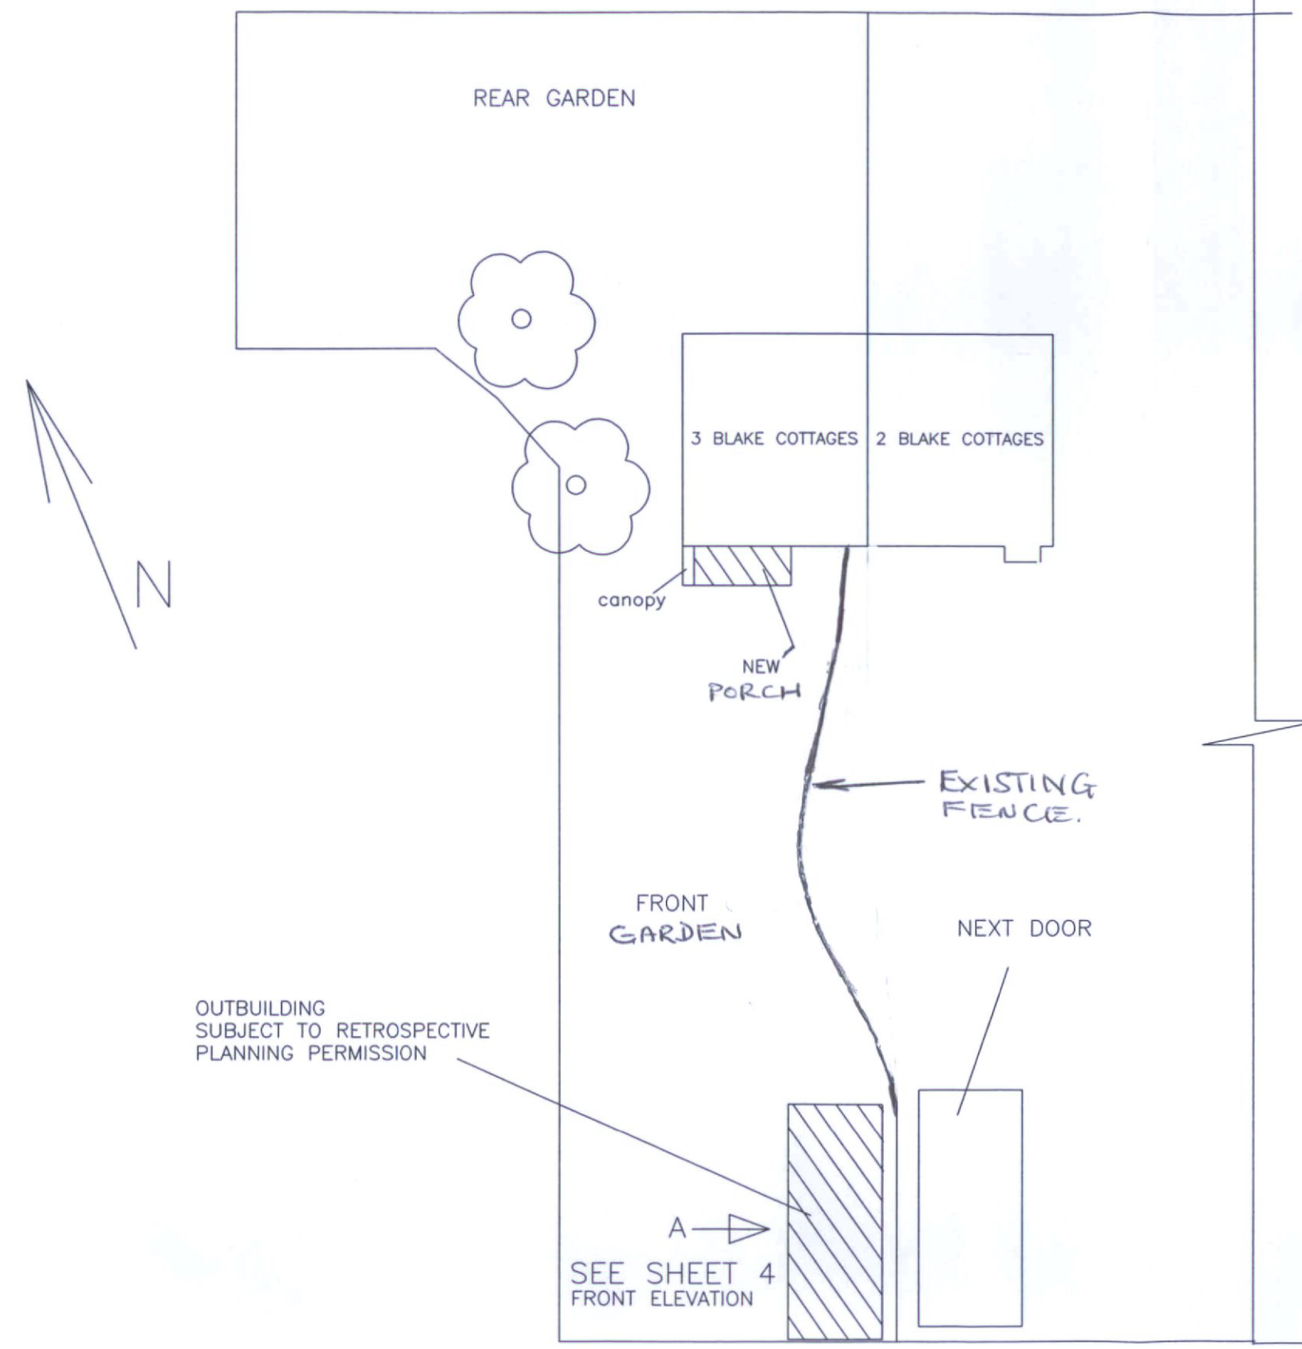

SCALE BAR 1–200

BLOCK PLAN
SCALE 1–200

ISSUE C
20/11/23

CLIENT:– MISS JOANNE FRASER
3 BLAKE COTTAGES
STANE STREET
NORTH HEATH
PULBOROUGH
WEST SUSSEX
RH201BN

	DRAWN BY J.TIDD	TITLE RETROSPECTIVE PLANNING PERMISSION FOR FRONT PORCH AND OUTBUILDING TO FRONT AND STEEL CHIMNEY TO ROOF OF COTTAGE
	DATE	
SCALE 1:100 UNLESS STATED	CHKD/APPRVD:	DRG.No. 081023 SHT3
	ALL DIMENSIONS IN MM.	