
NO CHANGE TO NORTH & EAST ELEVATIONS PROPOSED



FRONT (WEST) ELEVATION AS PROPOSED

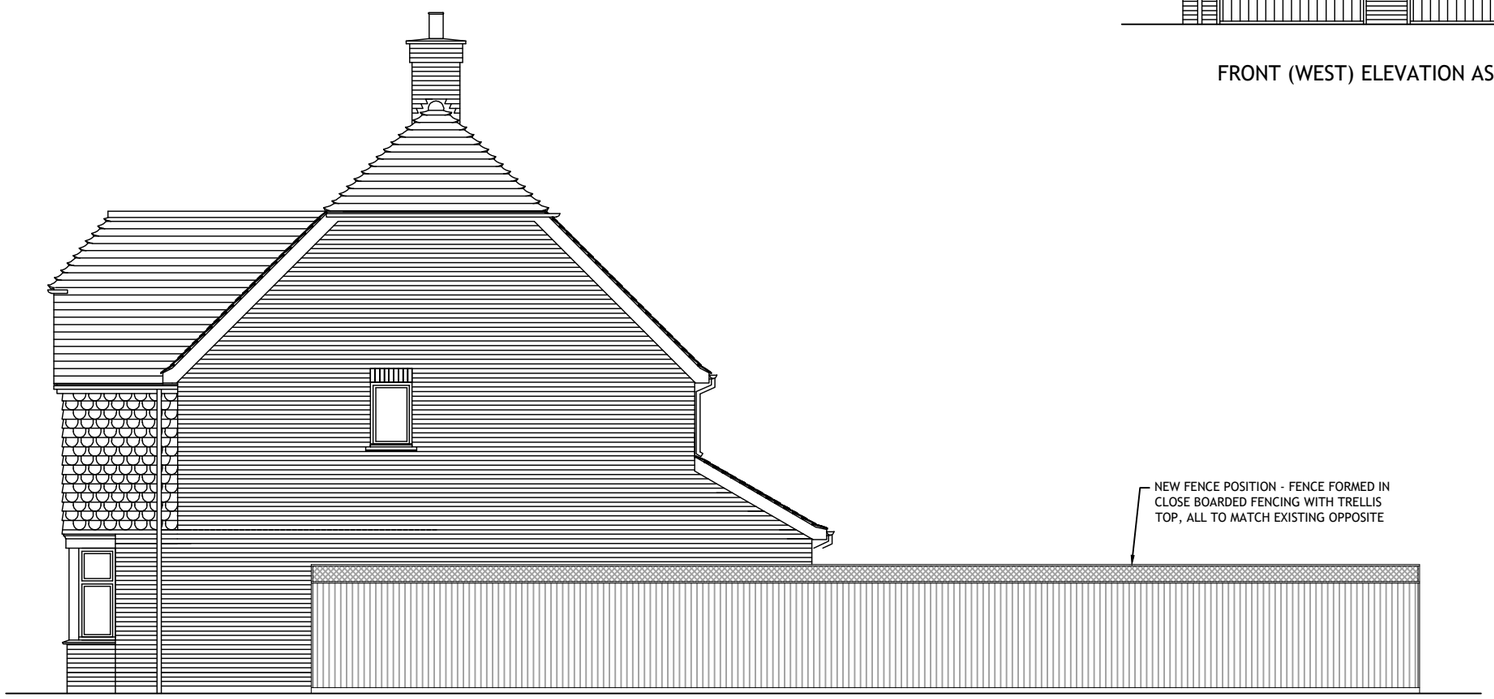

SIDE (SOUTH) ELEVATION AS PROPOSED

0 1 2 3 4 5 10 METRES

Oakhurst Studio
Horam
Heathfield 01825 767854
East Sussex www.mjbarch.co.uk
TN21 0LJ admin@mjbarch.co.uk

Revisions Date By : SB

Scale : 1:100 @ A3

Date : March 2024

Drawing : Elevations as Proposed

Dwg No. : BH/P2

Rev :

Project : Fence alterations at;
POLL GWEL, 15 PENN STONE WAY
Thakeham, East Sussex

Client : Mr B. Hough

mjb architecture