
Buy A Plan®

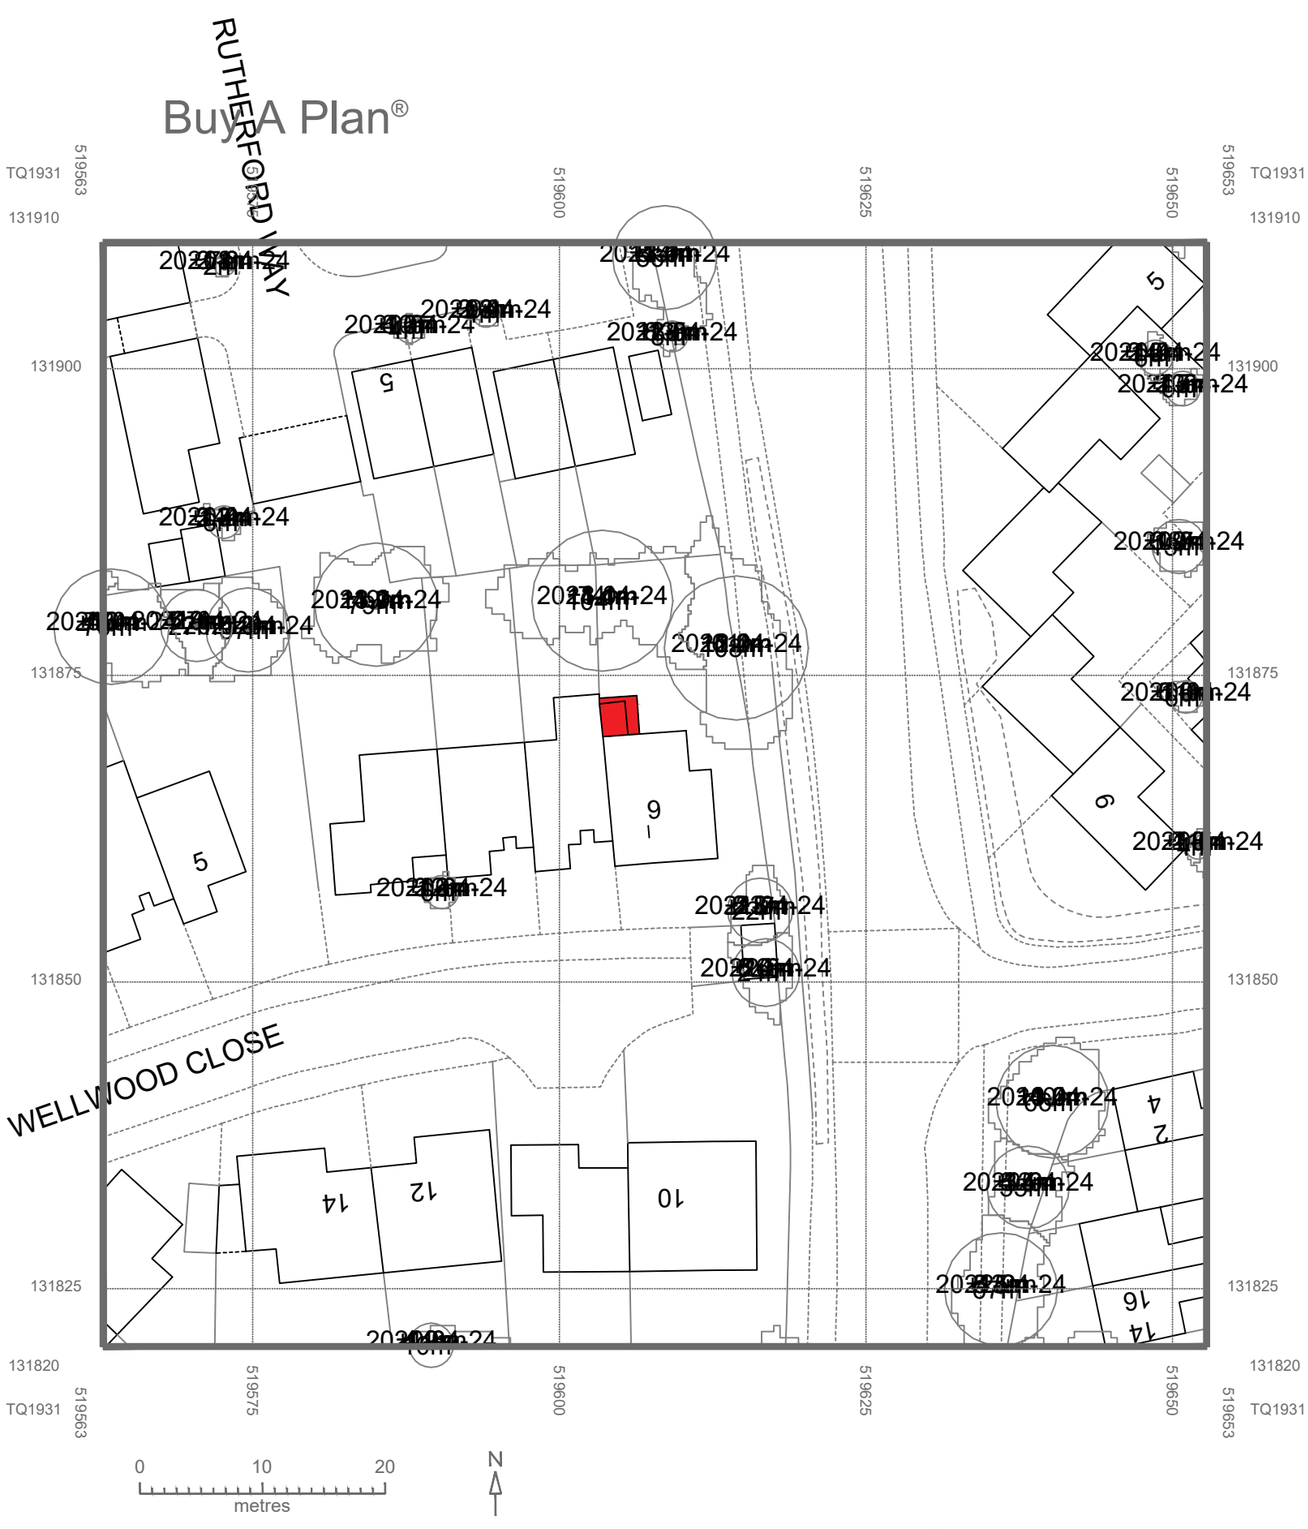

© Crown copyright 2025 Ordnance Survey 100053143
NTM © Bluesky International Ltd

DATE 20/03/2025	Scale 1:500 @ A3
Client Mr and Mrs Bird	
Address 9 Wellwood close Horsham rh13 6AL	
Drawing title dr1012 propopsed block plan	
Details single storey rear extension brick block built/ tiled roof side window and roof light	

Matt Amos Carpentry
Bespoke Carpentry@Joinery
Project Management
CAD Design
mattamoscarpentry@gmail.com
Matt amos 07725734890
Karlene Amos 07515106595