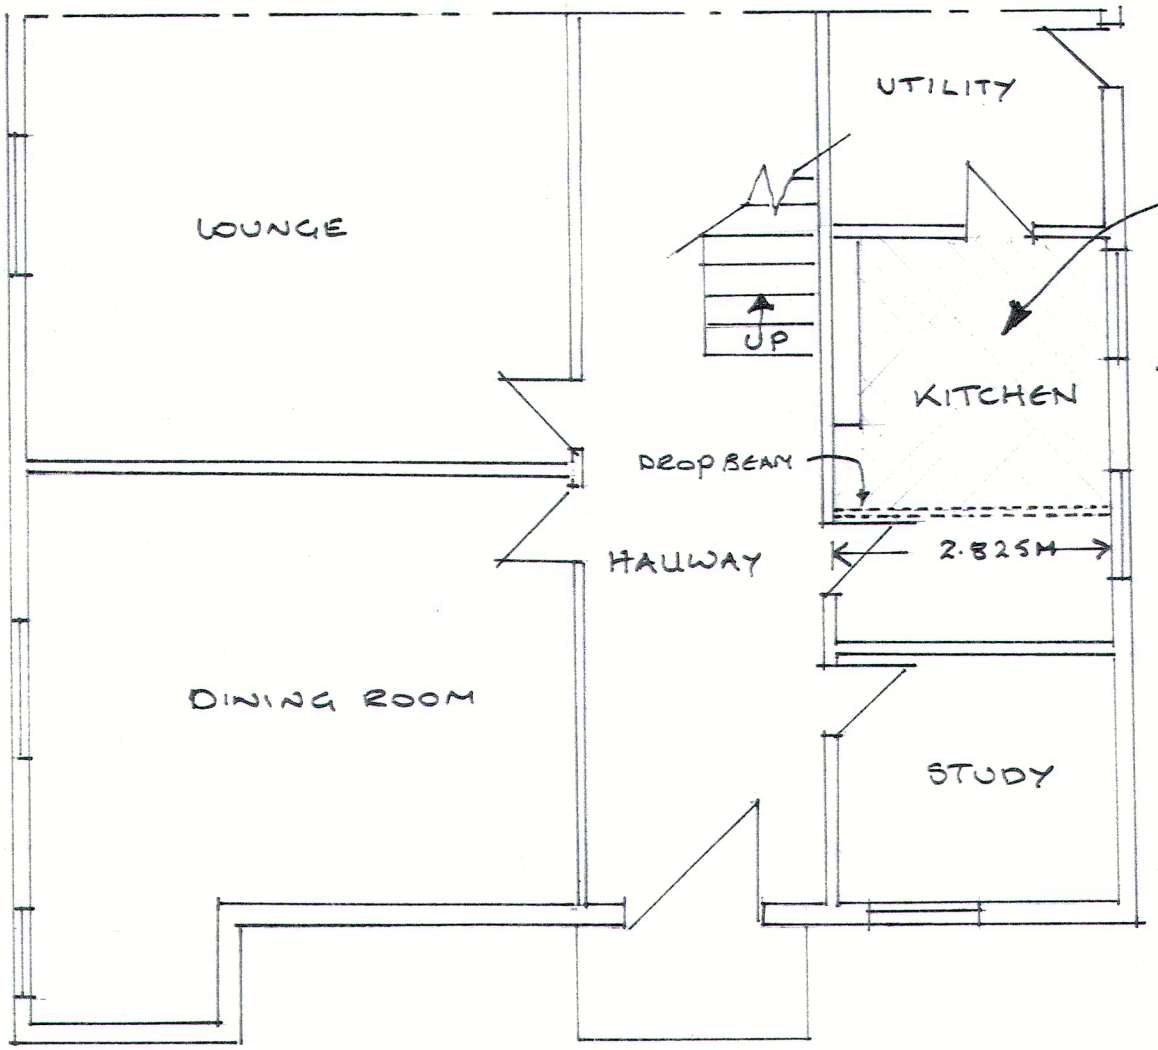

REPLASTER CEILING IN A THREE COAT LIME PLASTER COMPRISING FIRST COAT COARSE LIME PLASTER TO INCLUDE ANIMAL HAIR 3/4" LONG AND FROM GOAT, COW OR HORSE (NOT MANE OR TAIL) COAT TO BE SCORED TO FORM KEY, SECOND COAT OF MEDIUM PLASTER TO STRAIGHTEN THE SURFACE THEN A TOP COAT OF LIME PLASTER AND TWO COATS OF WHITE HERITAGE MATT EMULSION

NOTE: TIMBER LATHS BEING RETAINED.

TITLE: GROUND FLOOR PLAN		
ADDRESS: HENFIELD VICARAGE, CHURCH LANE, HENFIELD SUSSEX BN5 9NY		
SCALE: 1:100	DRAWN BY: PAR	DATE: 12/10/23