

Project Name:
Front Porch Extension
Front extension to
playroom

Date: 17/03/2026


Client:
Conway

Site Address:
The Hollies
Natts lane
Billingshurst
RH14 9EX



Paul Maggs MCIAT
Hazelwood, Harbolets Road,
West Chilmington RH20 2LG
Tel: 01798 813298
paul@pbproperties.co.uk
www.pbproperties.co.uk

Drawings produced using Vectorworks
CAD. Only written dimensions to be
respected. Copyright protected to
PB Properties

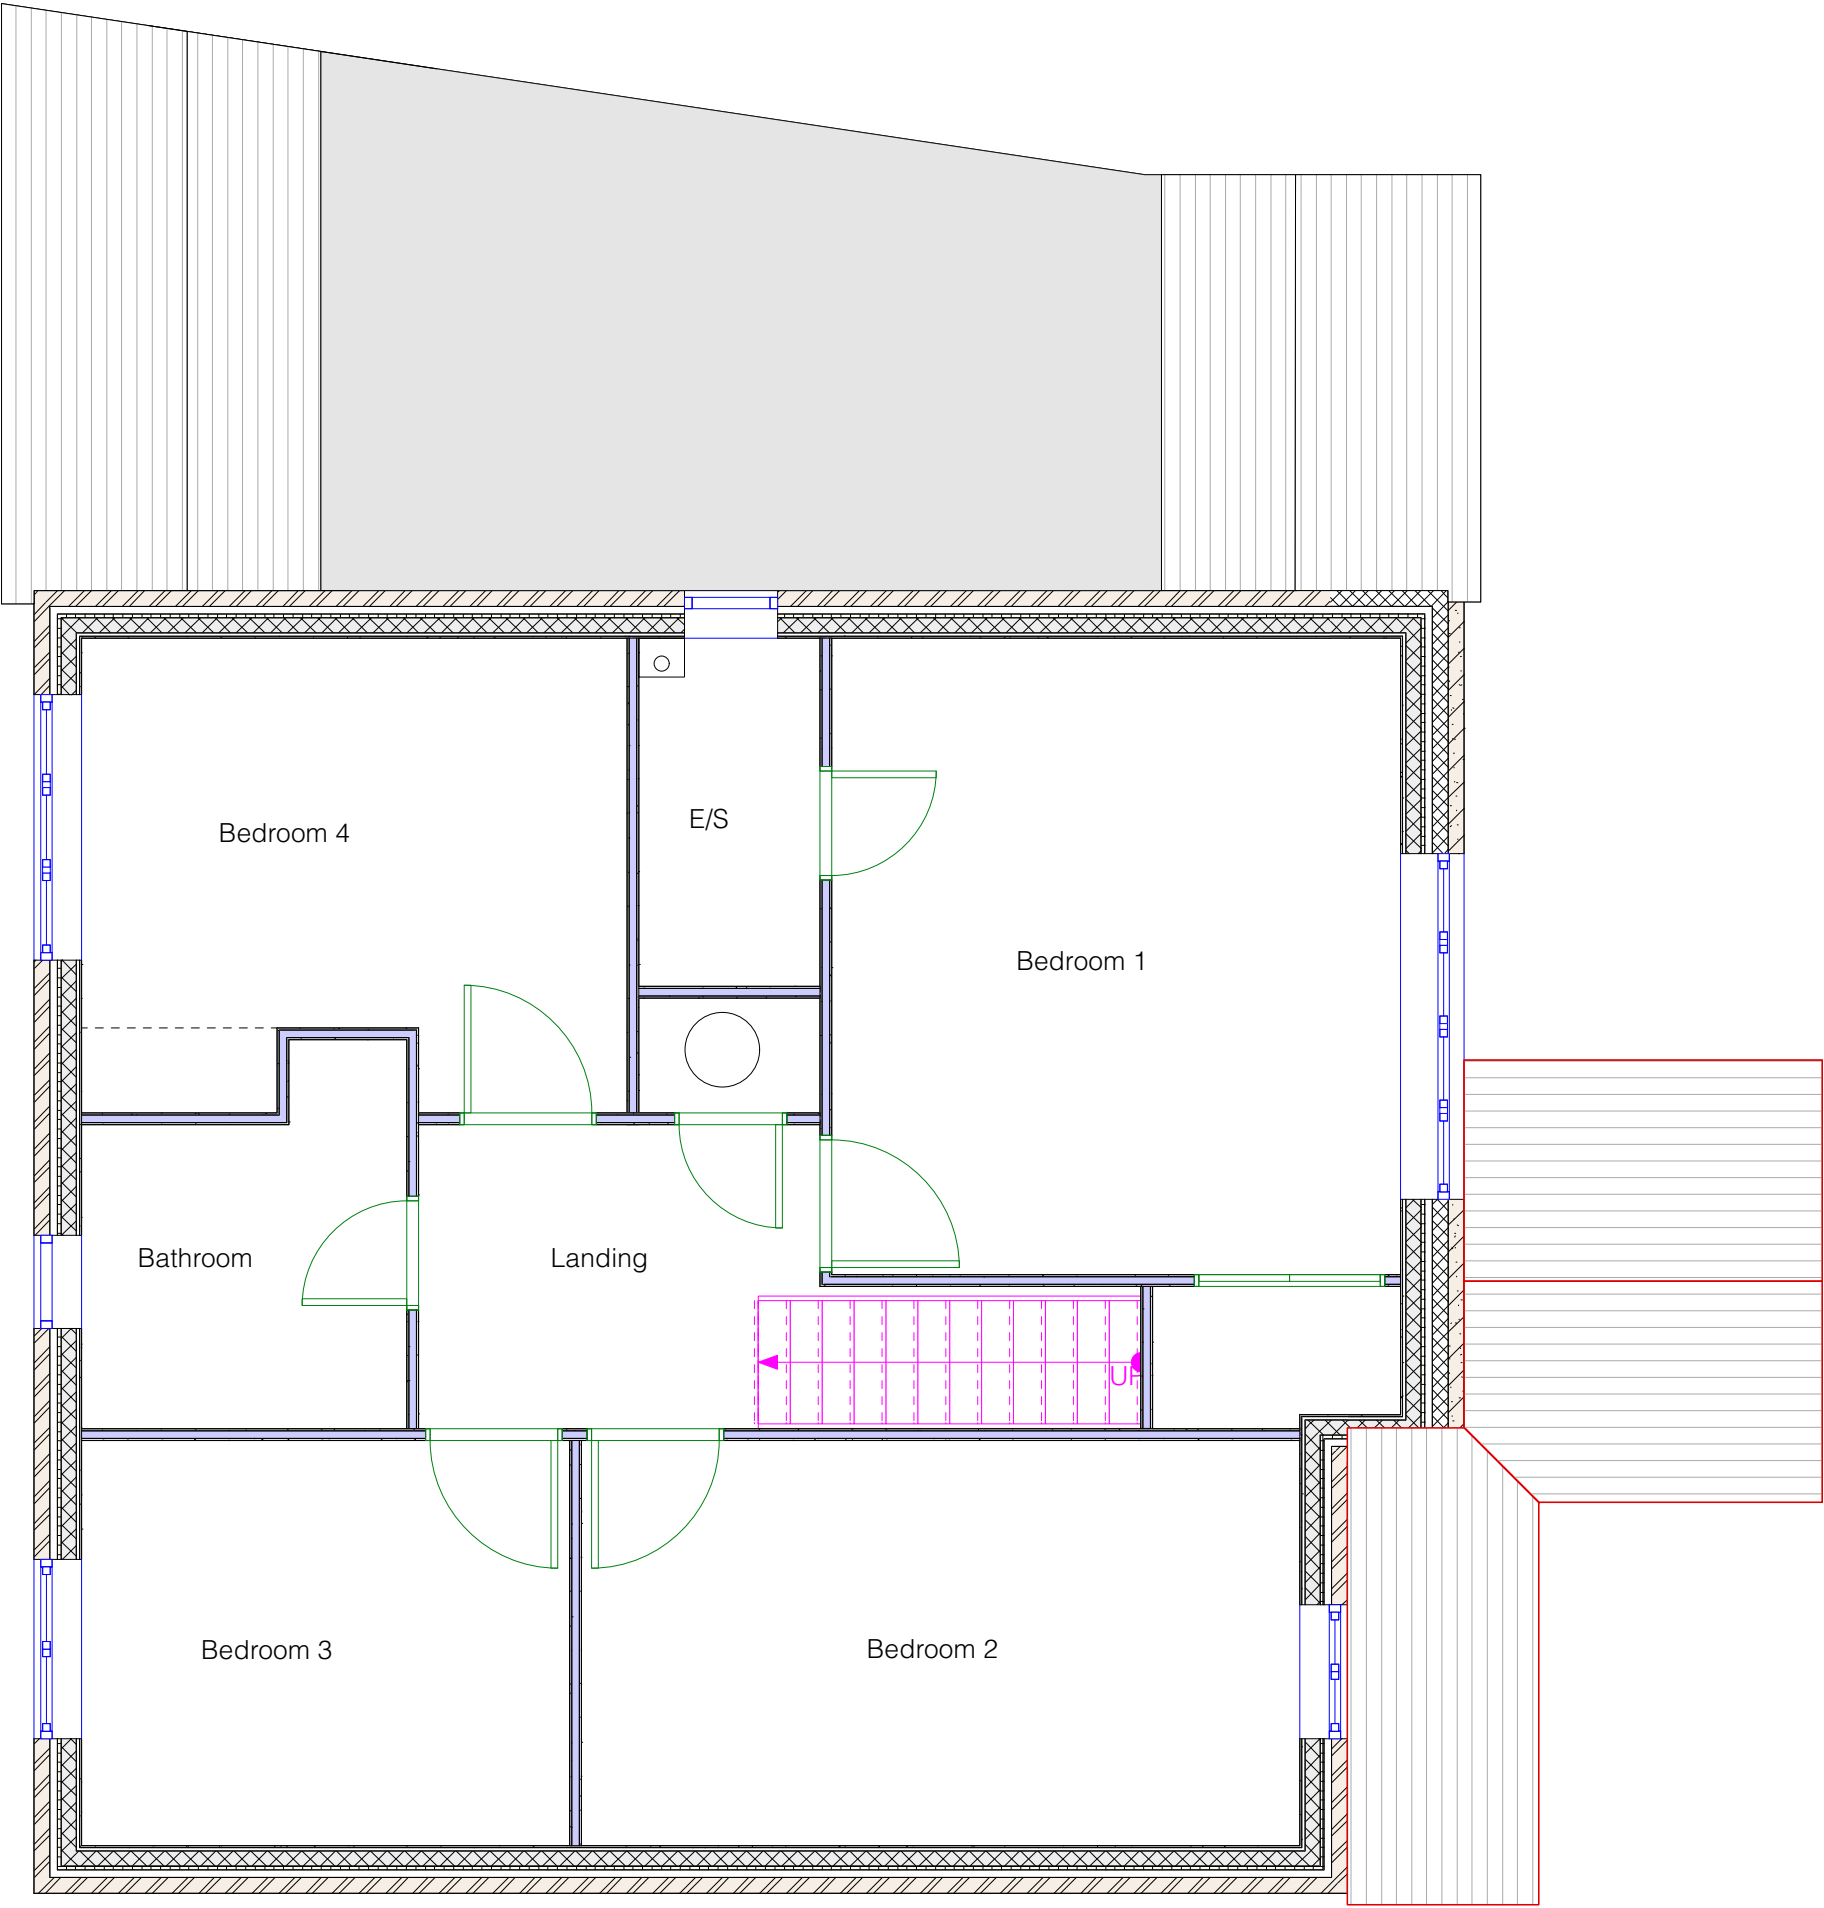

EXISTING FIRST FLOOR
& GF ROOF plus new porch/ext roof
lined red

