



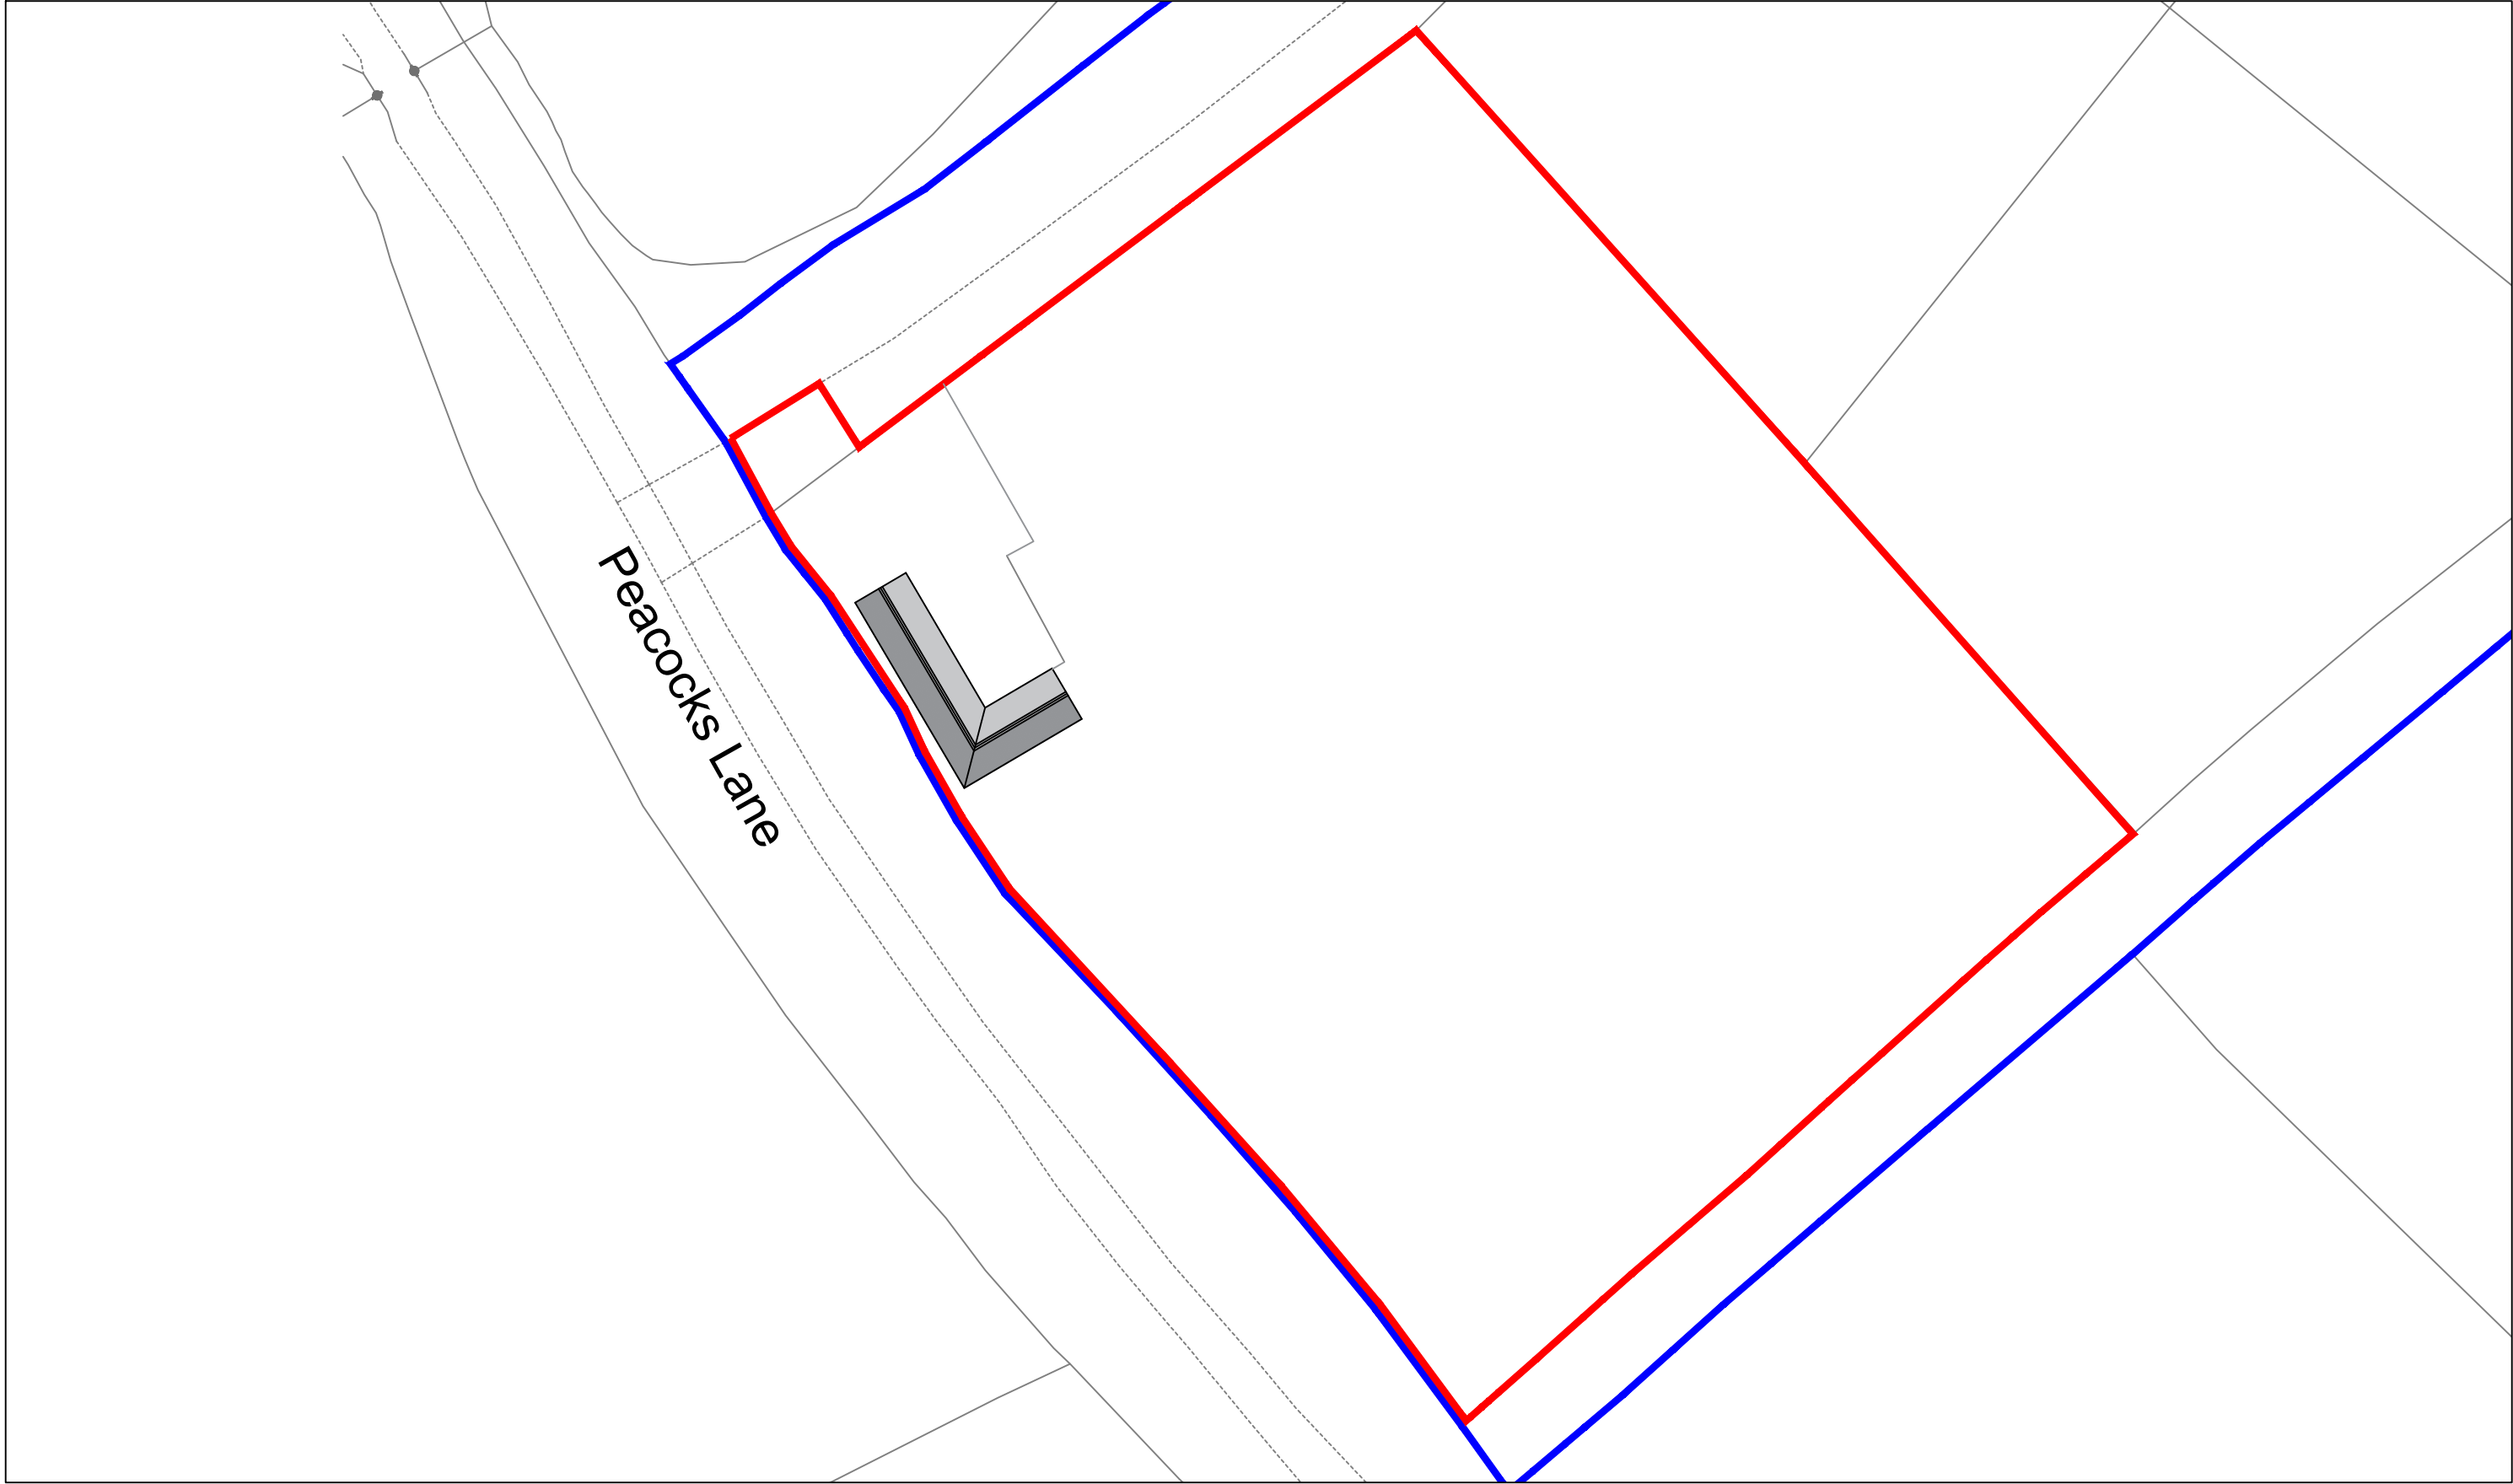

© Crown copyright 2026 Ordnance Survey 100053143

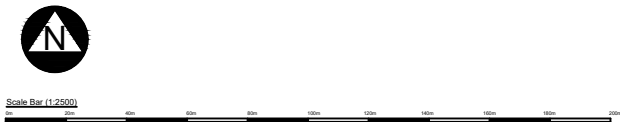

Revision: <table><tr><td></td><td></td><td></td><td></td></tr></table>							
address The Green, Peacocks Lane, Thakeham, RH20 2LW							
project Proposed construction of stable							
title Proposed Block Plan							
scale 1:500 @ A3	date March 2026	dwg no. 2026.499.04	revision				

DOWNSVIEW
ASSOCIATES
Chartered Surveyors

Little Acons
Hampers Lane
Storrington
West Sussex
RH20 3HZ

Tel: 01903 746367
Mob: 07525 844965

Email:
mail@downsview-surveyors.co.uk