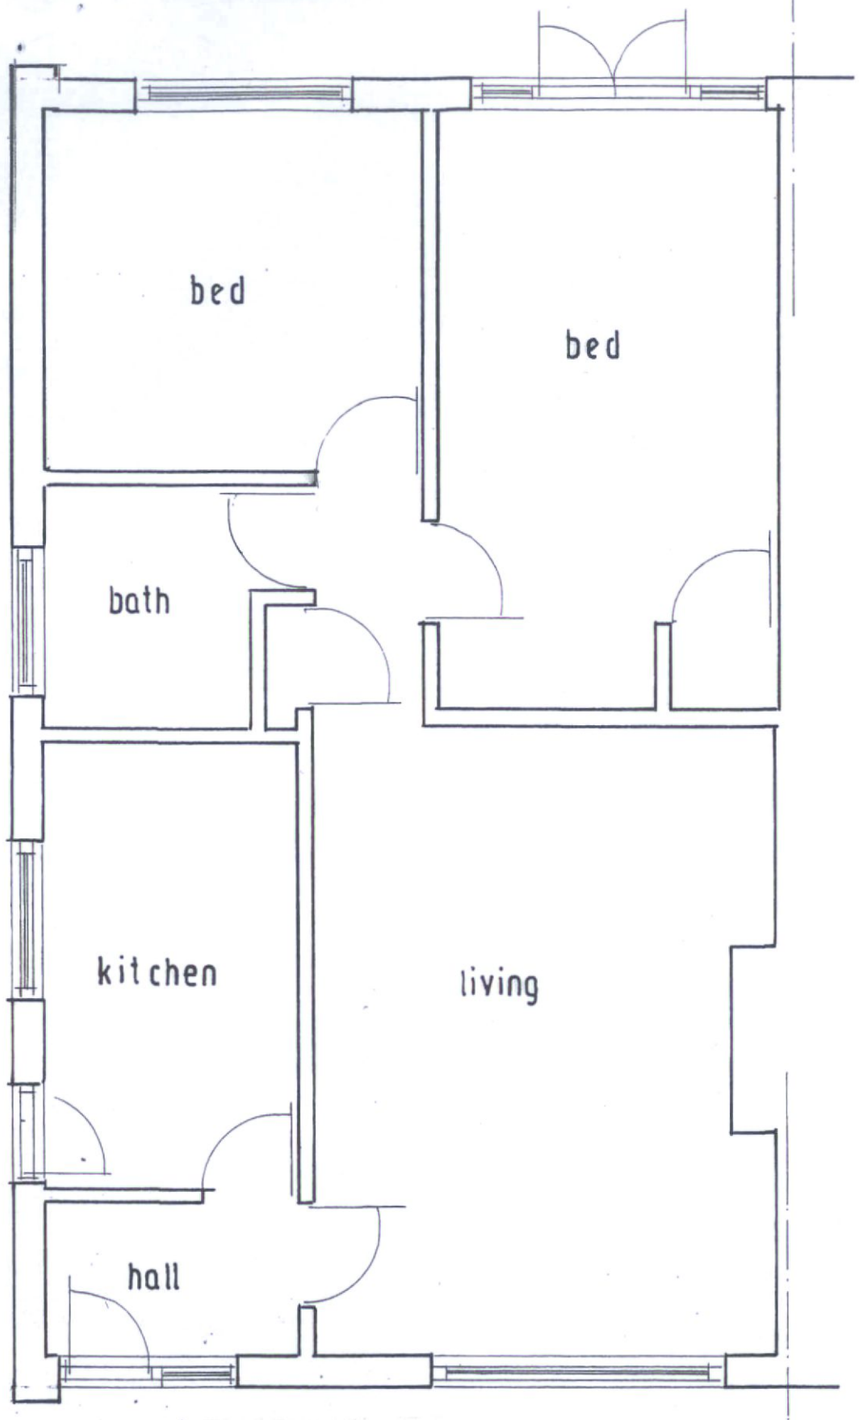

GROUND FLOOR PLAN.

Scale 1:50 (metres)
0 1 2 3 4

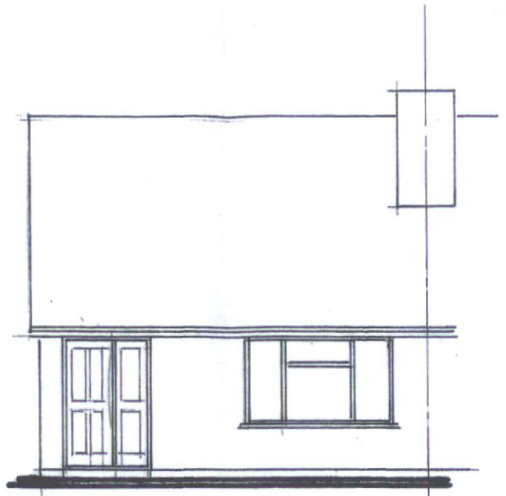

SOUTH.

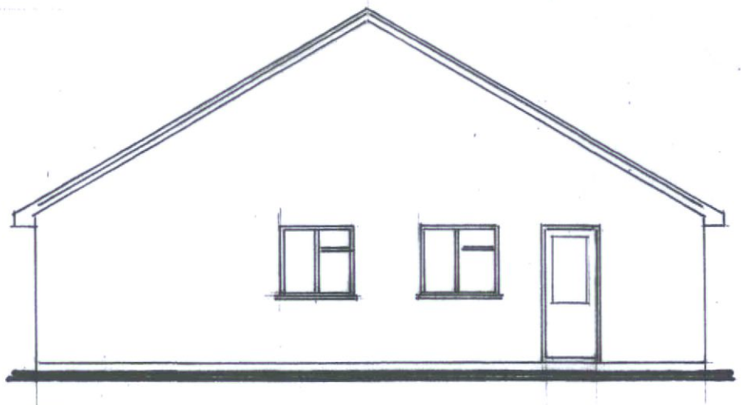

WEST.

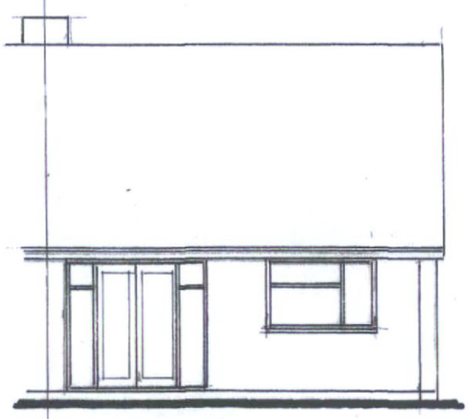

NORTH.

Scale 1:100 (metres)
0 1 2 3 4 5 6 7 8

MRS. E. BUTCHER, 5, RYECROFT MEADOW, MANNINGS HEATH.	EXTENSION – EXISTING PLAN + ELEVATIONS.	ALAN RYRIE. Telephone; 01293 452692.	EB 01.