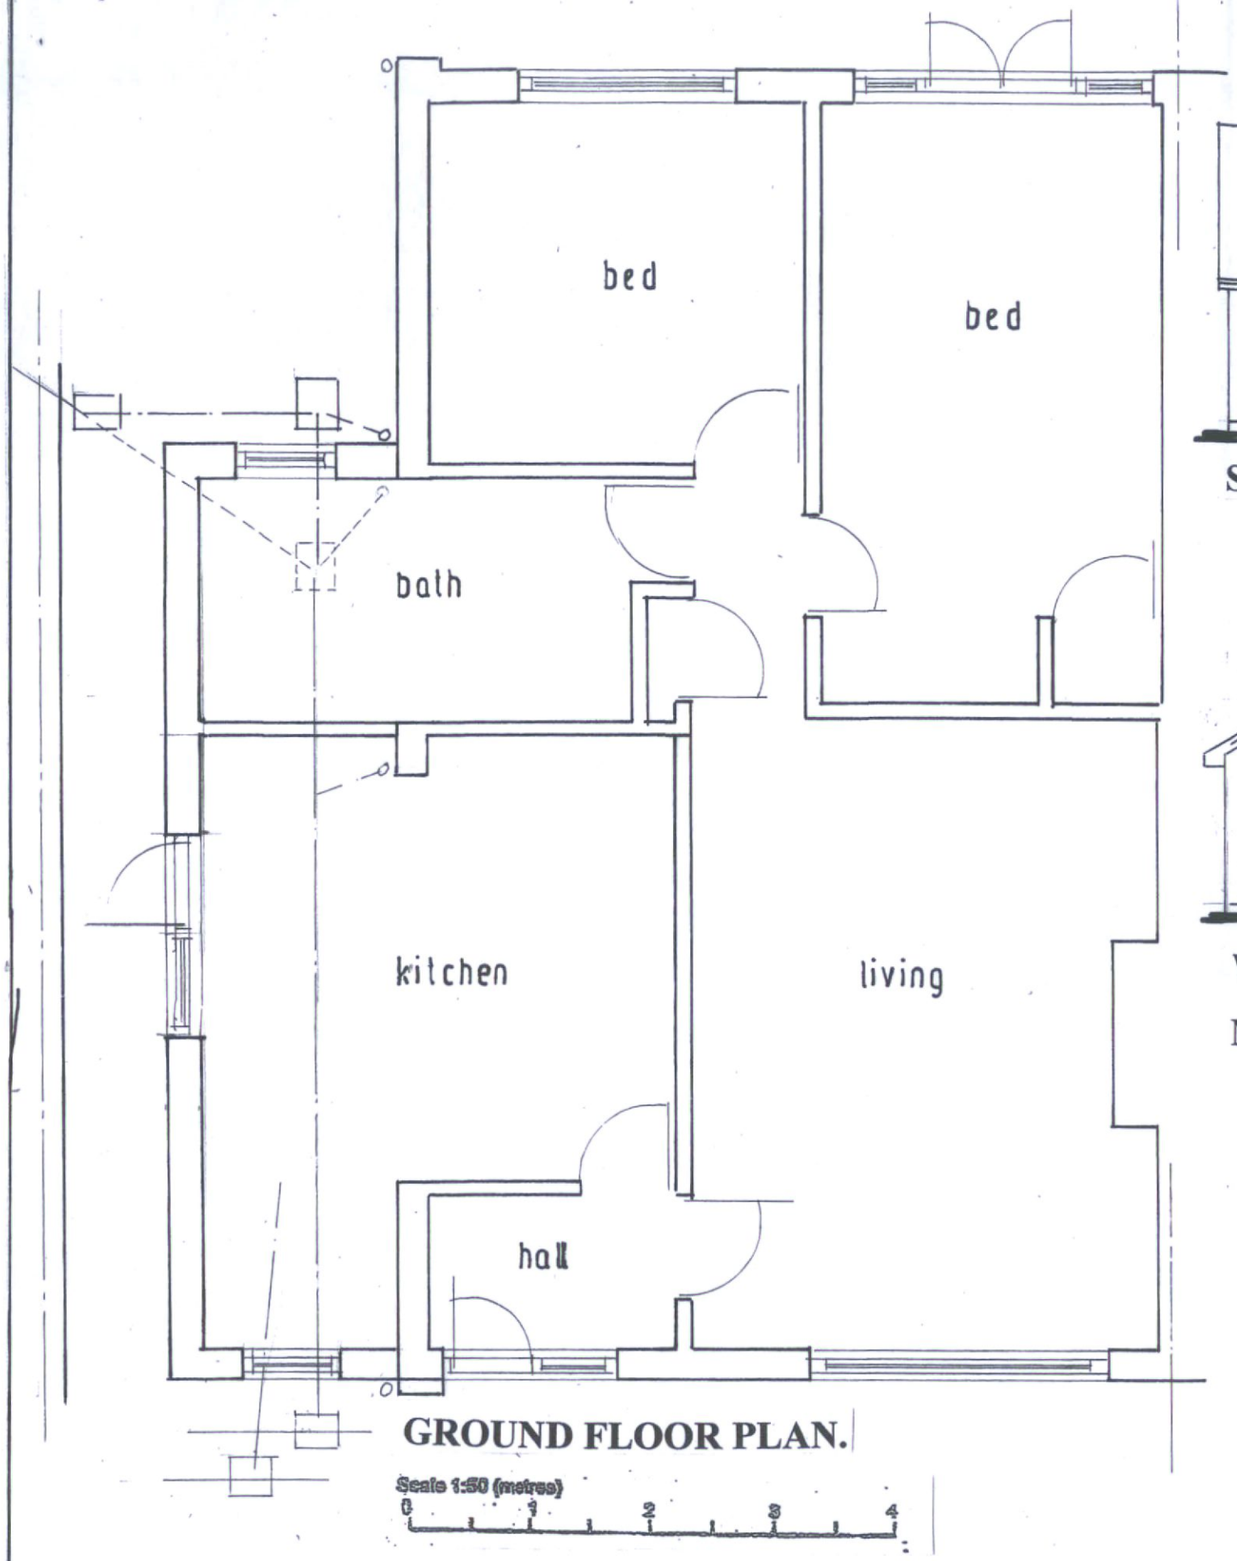

GROUND FLOOR PLAN.

Scale 1:50 (metres)
0 1 2 3 4



SOUTH.

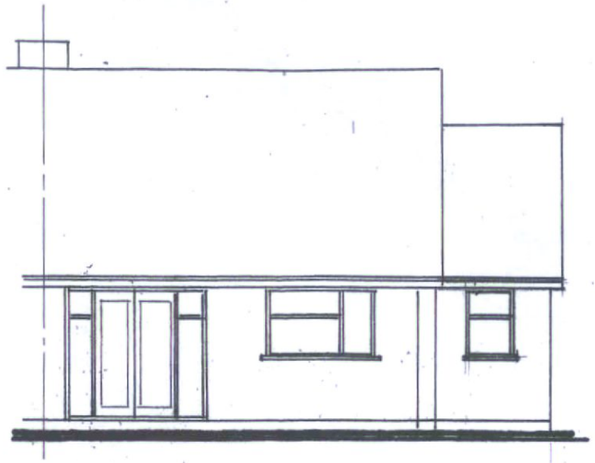

NORTH.

Scale 1:100 (metres)
0 1 2 3 4 5 6 7 8

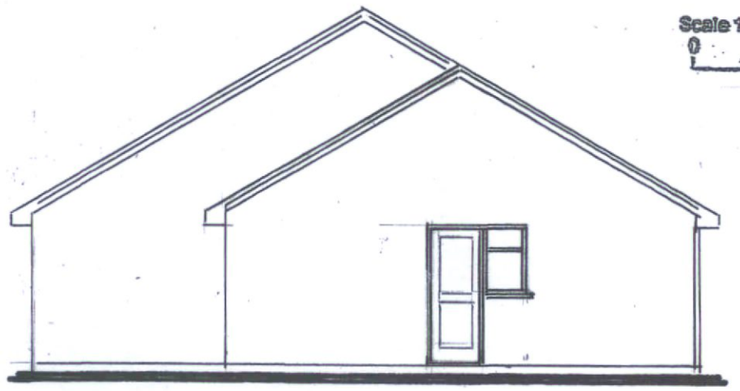

WEST.

NOTE;

- All external materials to match existing as near as is possible in colour and texture.

MRS. E. BUTCHER, 5, RYECROFT MEADOW, MANNINGS HEATH.	EXTENSION – PROPOSED PLAN + ELEVATIONS.	ALAN RYRIE. Telephone: 01293 452692.	EB 02.