


ARCHITECTS


Brook Lane	
1785 - 3.002	
CLIENT	MR JOHN BRAIDWOOD
RIBA STAGE	STAGE 3 – PLANNING
DRAWING	PROPOSED FLOOR PLANS
DATE	NOV 2025
SCALE	1:100 @ A1

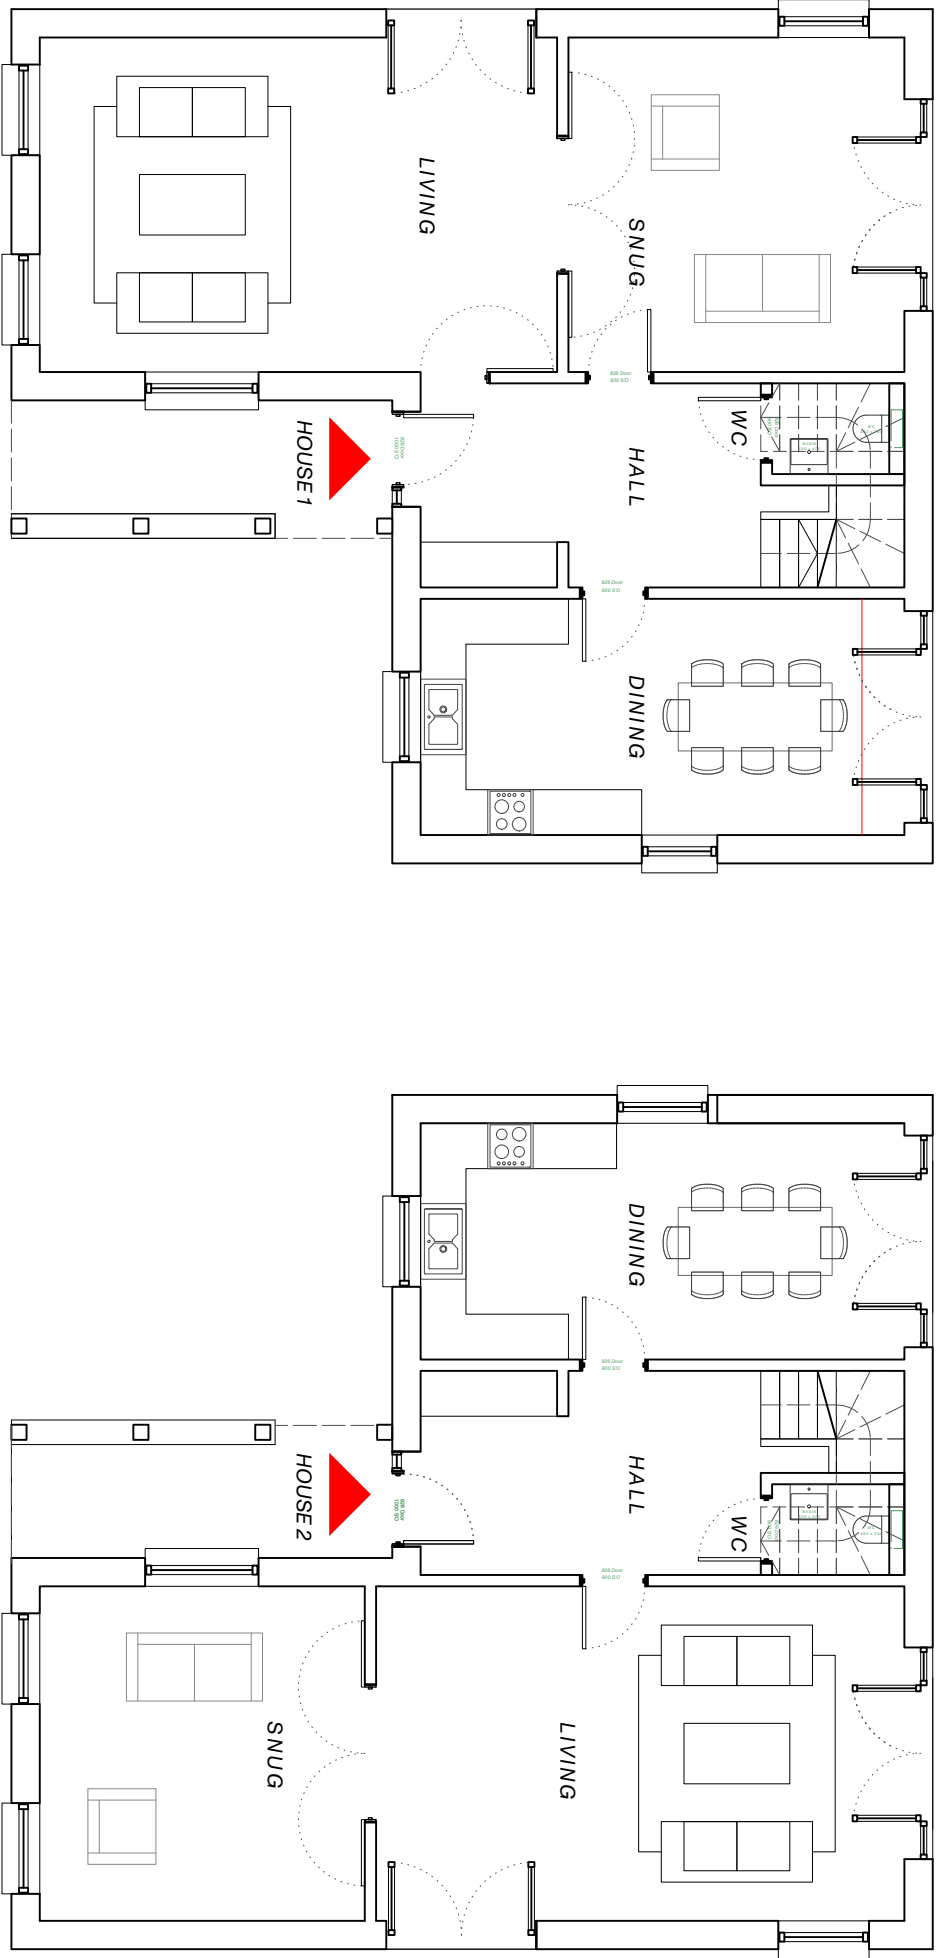

HOUSE 1 - GIA 91 sqm

HOUSE 2 - GIA 91 sqm


GROUND FLOOR PLANS

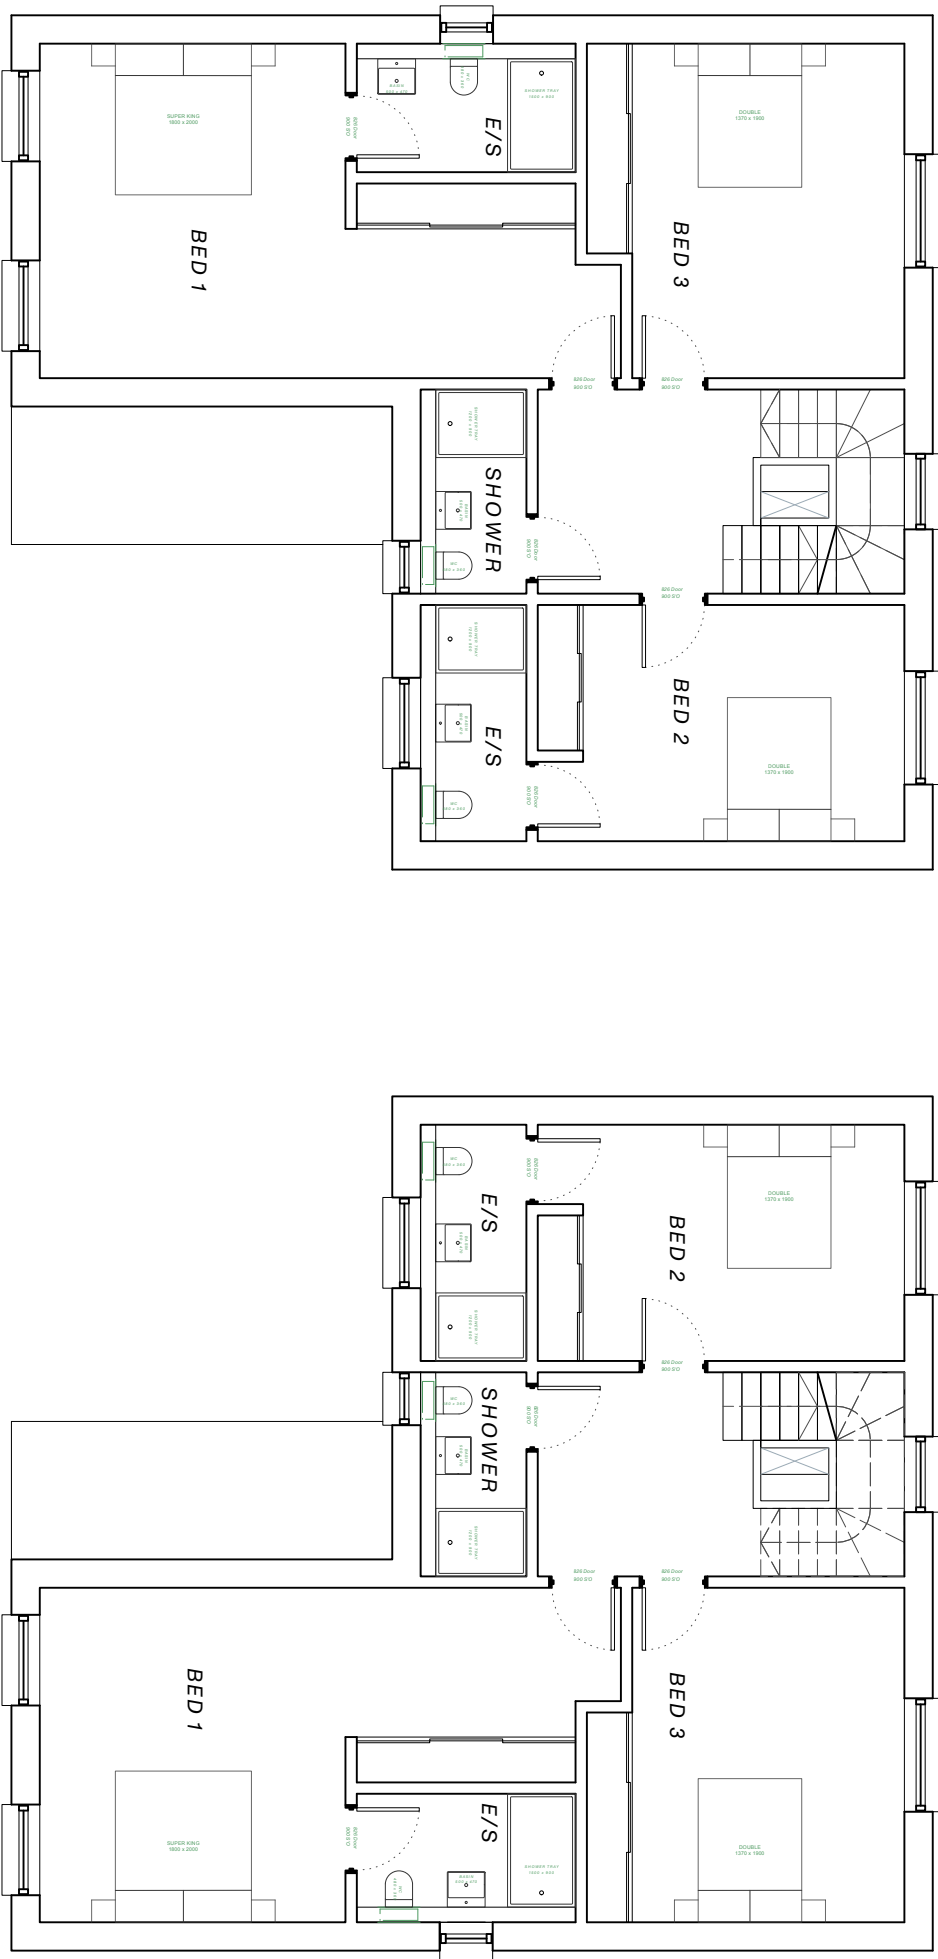

HOUSE 1 - GIA 91 sqm

HOUSE 2 - GIA 91 sqm

FIRST FLOOR PLANS

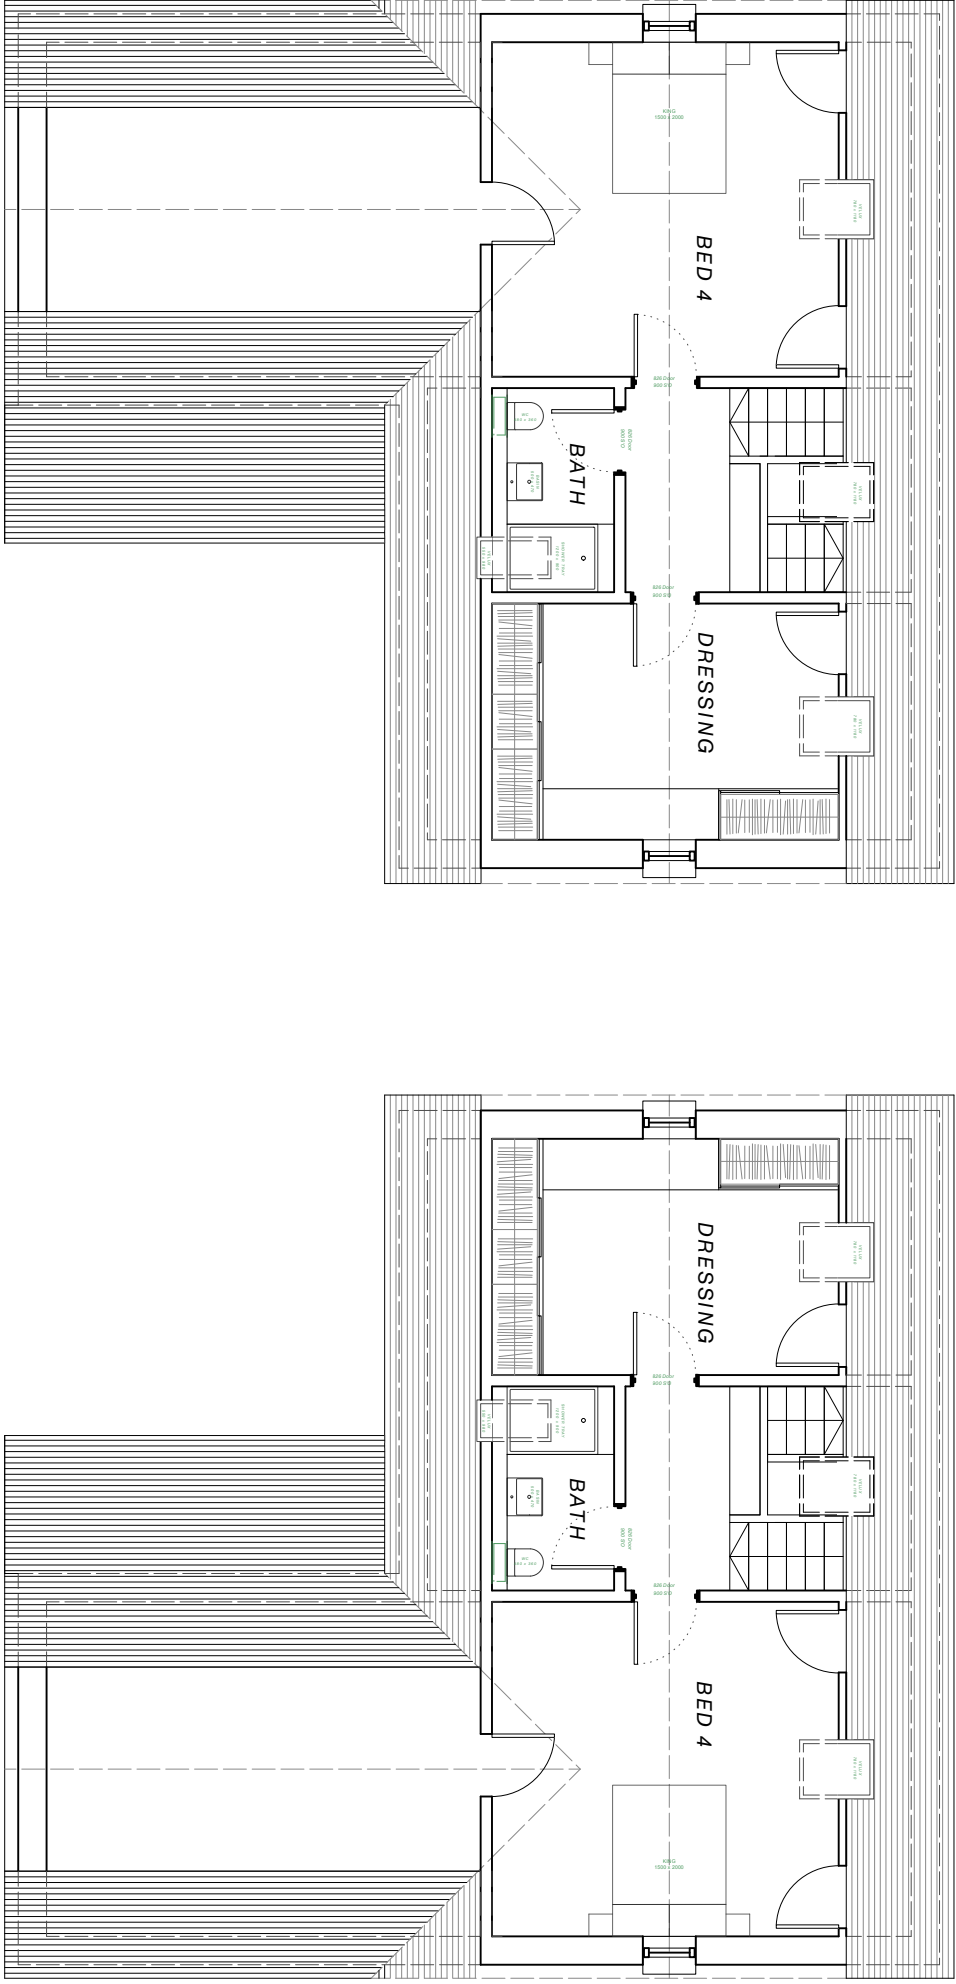

HOUSE 1 - GIA 48 sqm

HOUSE 2 - GIA 48 sqm


SECOND FLOOR PLANS



HOUSE 1

HOUSE 2

ROOF PLANS (with 4no rooflights and 16kw of solar panels each)

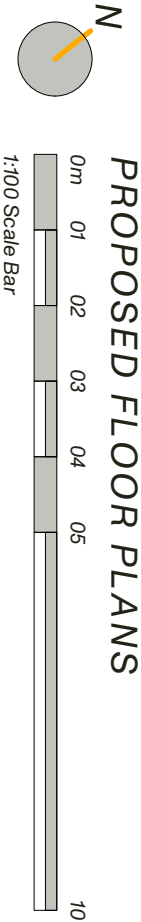

PROPOSED FLOOR PLANS

1:100 Scale Bar

LANDÍVAR



AS PROPOSED OS PLAN

REV	DATE	COMMENT	BY
-----	------	---------	----

PRINT DRAWING AT A1

USE: These drawings and the drawing is not to be used for construction purposes. It is intended for information only. The drawing is subject to a detailed site investigation, including ground conditions, and any other relevant information. The layout may be based upon an enlargement of an as sheet or other small scale survey. CDM regulations have not been fully considered.

The Workshop, Unit 3, landline-architects.com
29-42 Windsor Street, info@landline-architects.com
Brighton, BN1 1PU 0273 735930

