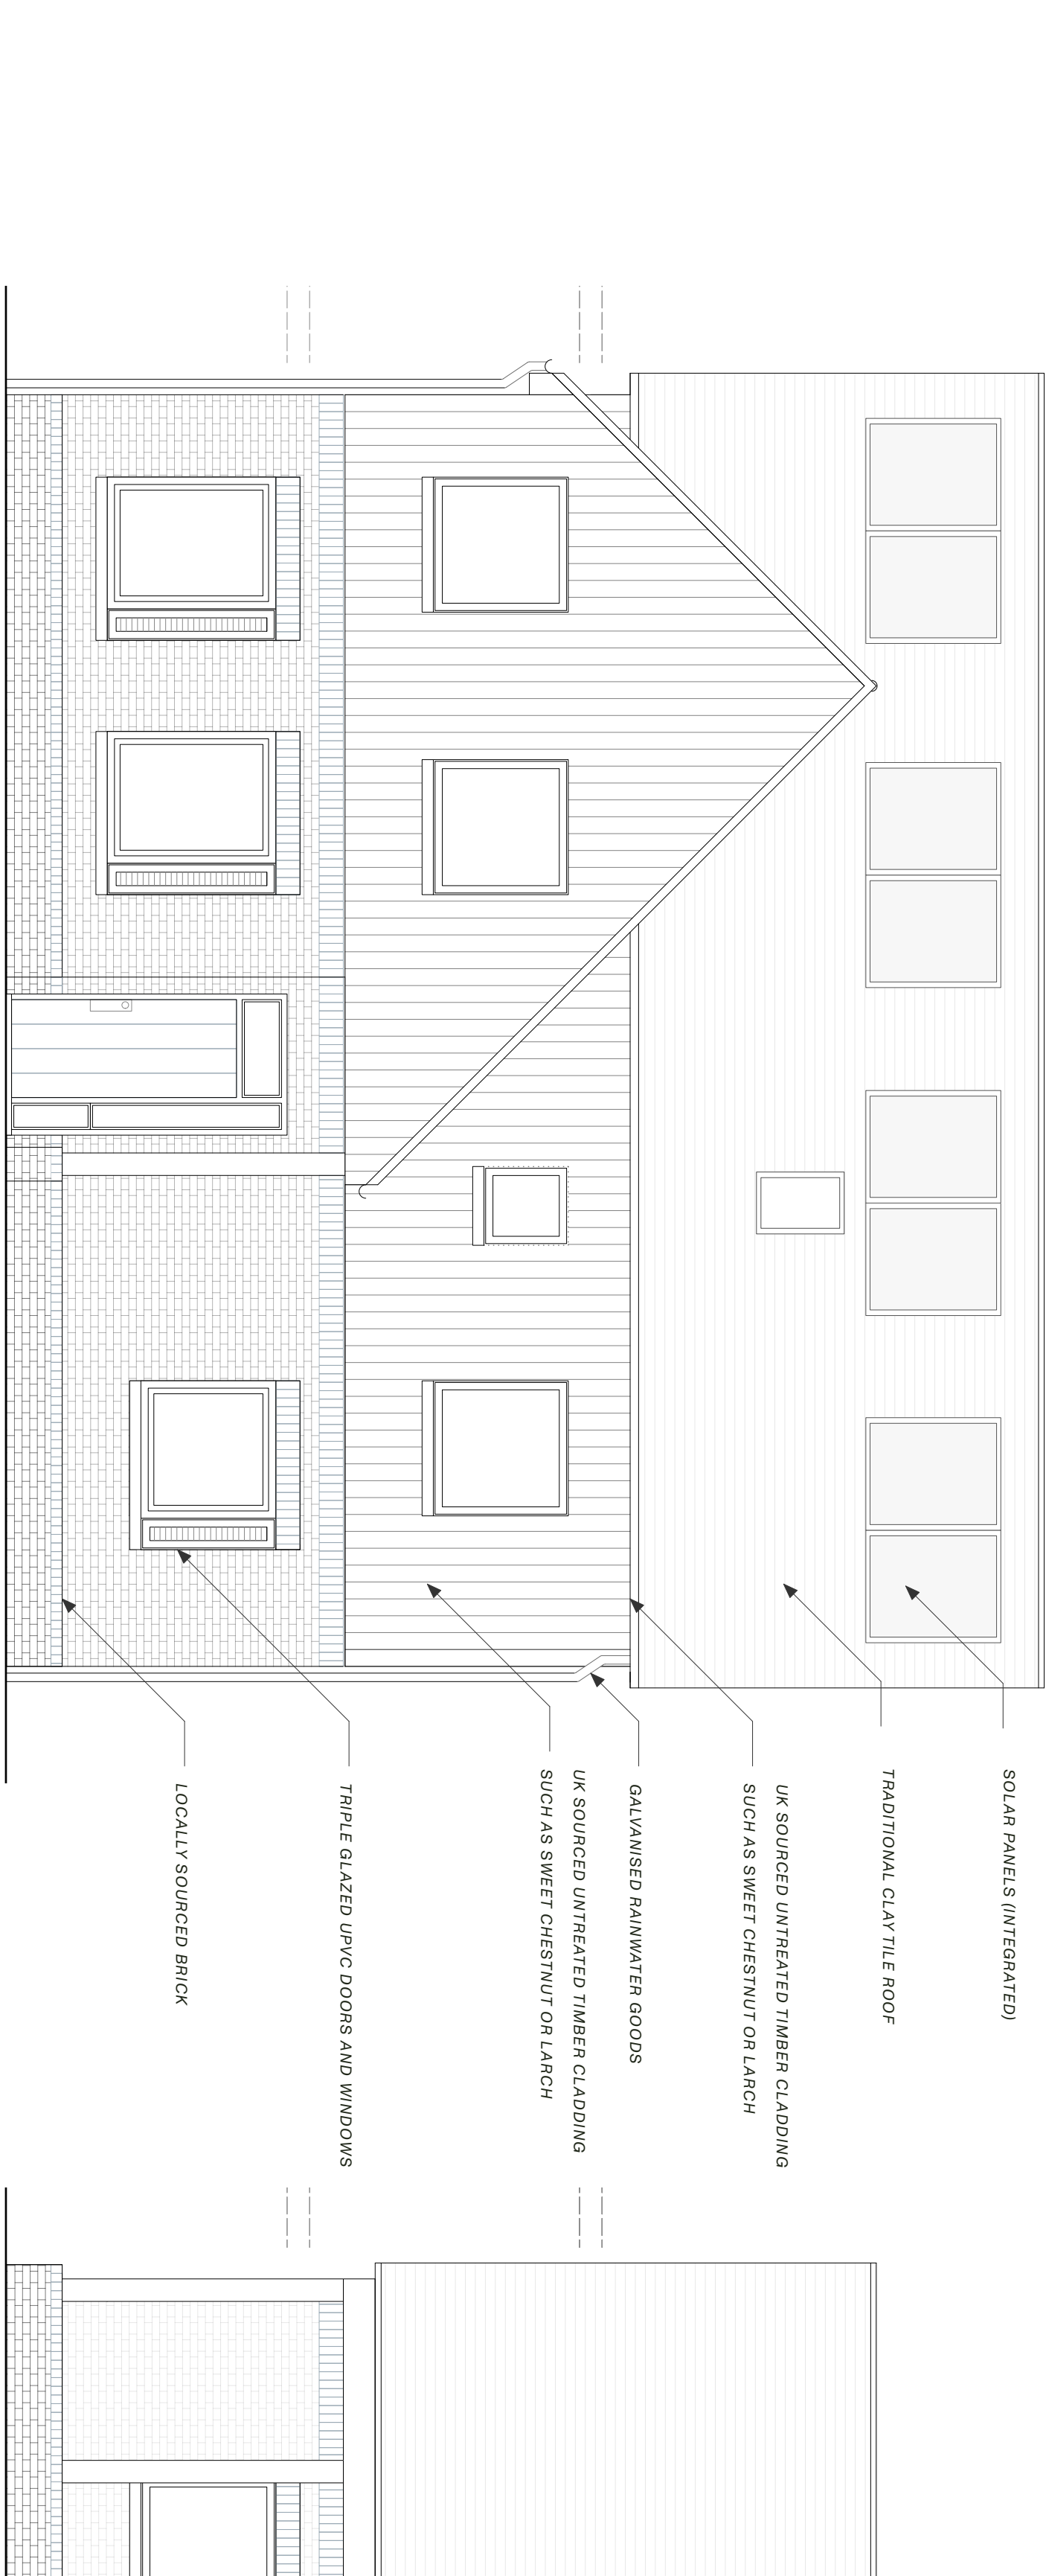


LAND TO NORTH WEST OF CLYST HAYES, BROOK LANE, FAYEGATE, HORSHAM, RH12 4SB

SOLAR PANELS (11'12"X16'11")


[illegible]

AS PROPOSED FRONT ELEVATION (EAST)

AS PROPOSED SIDE




AS PROPOSED SIDE ELEVATION (NORTH)

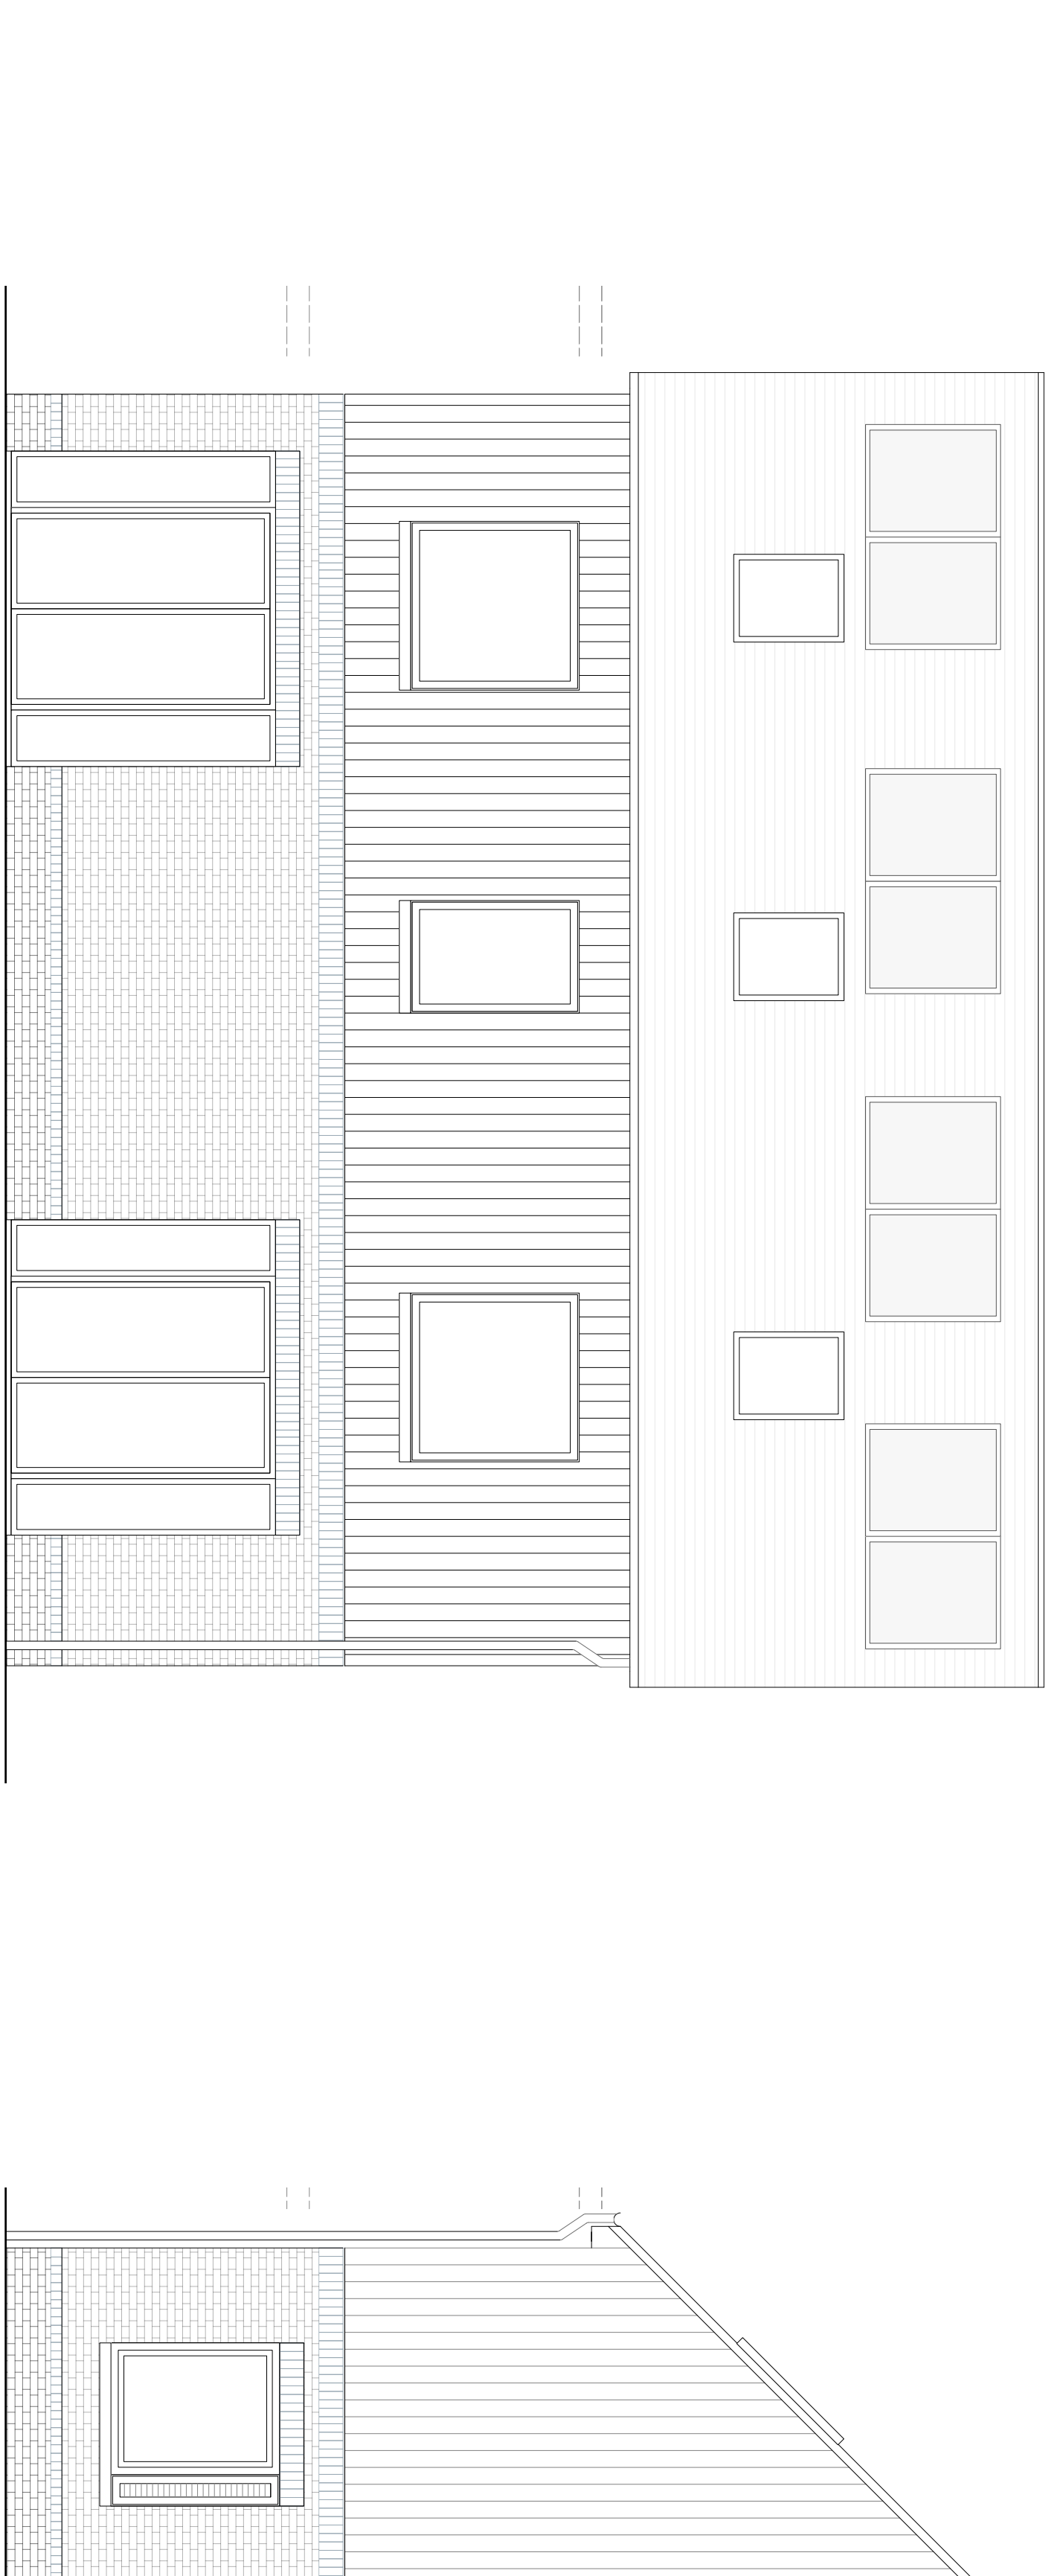

AS PROPOSED REAR ELEVATION (WEST)

AS PROPOSED SIDE

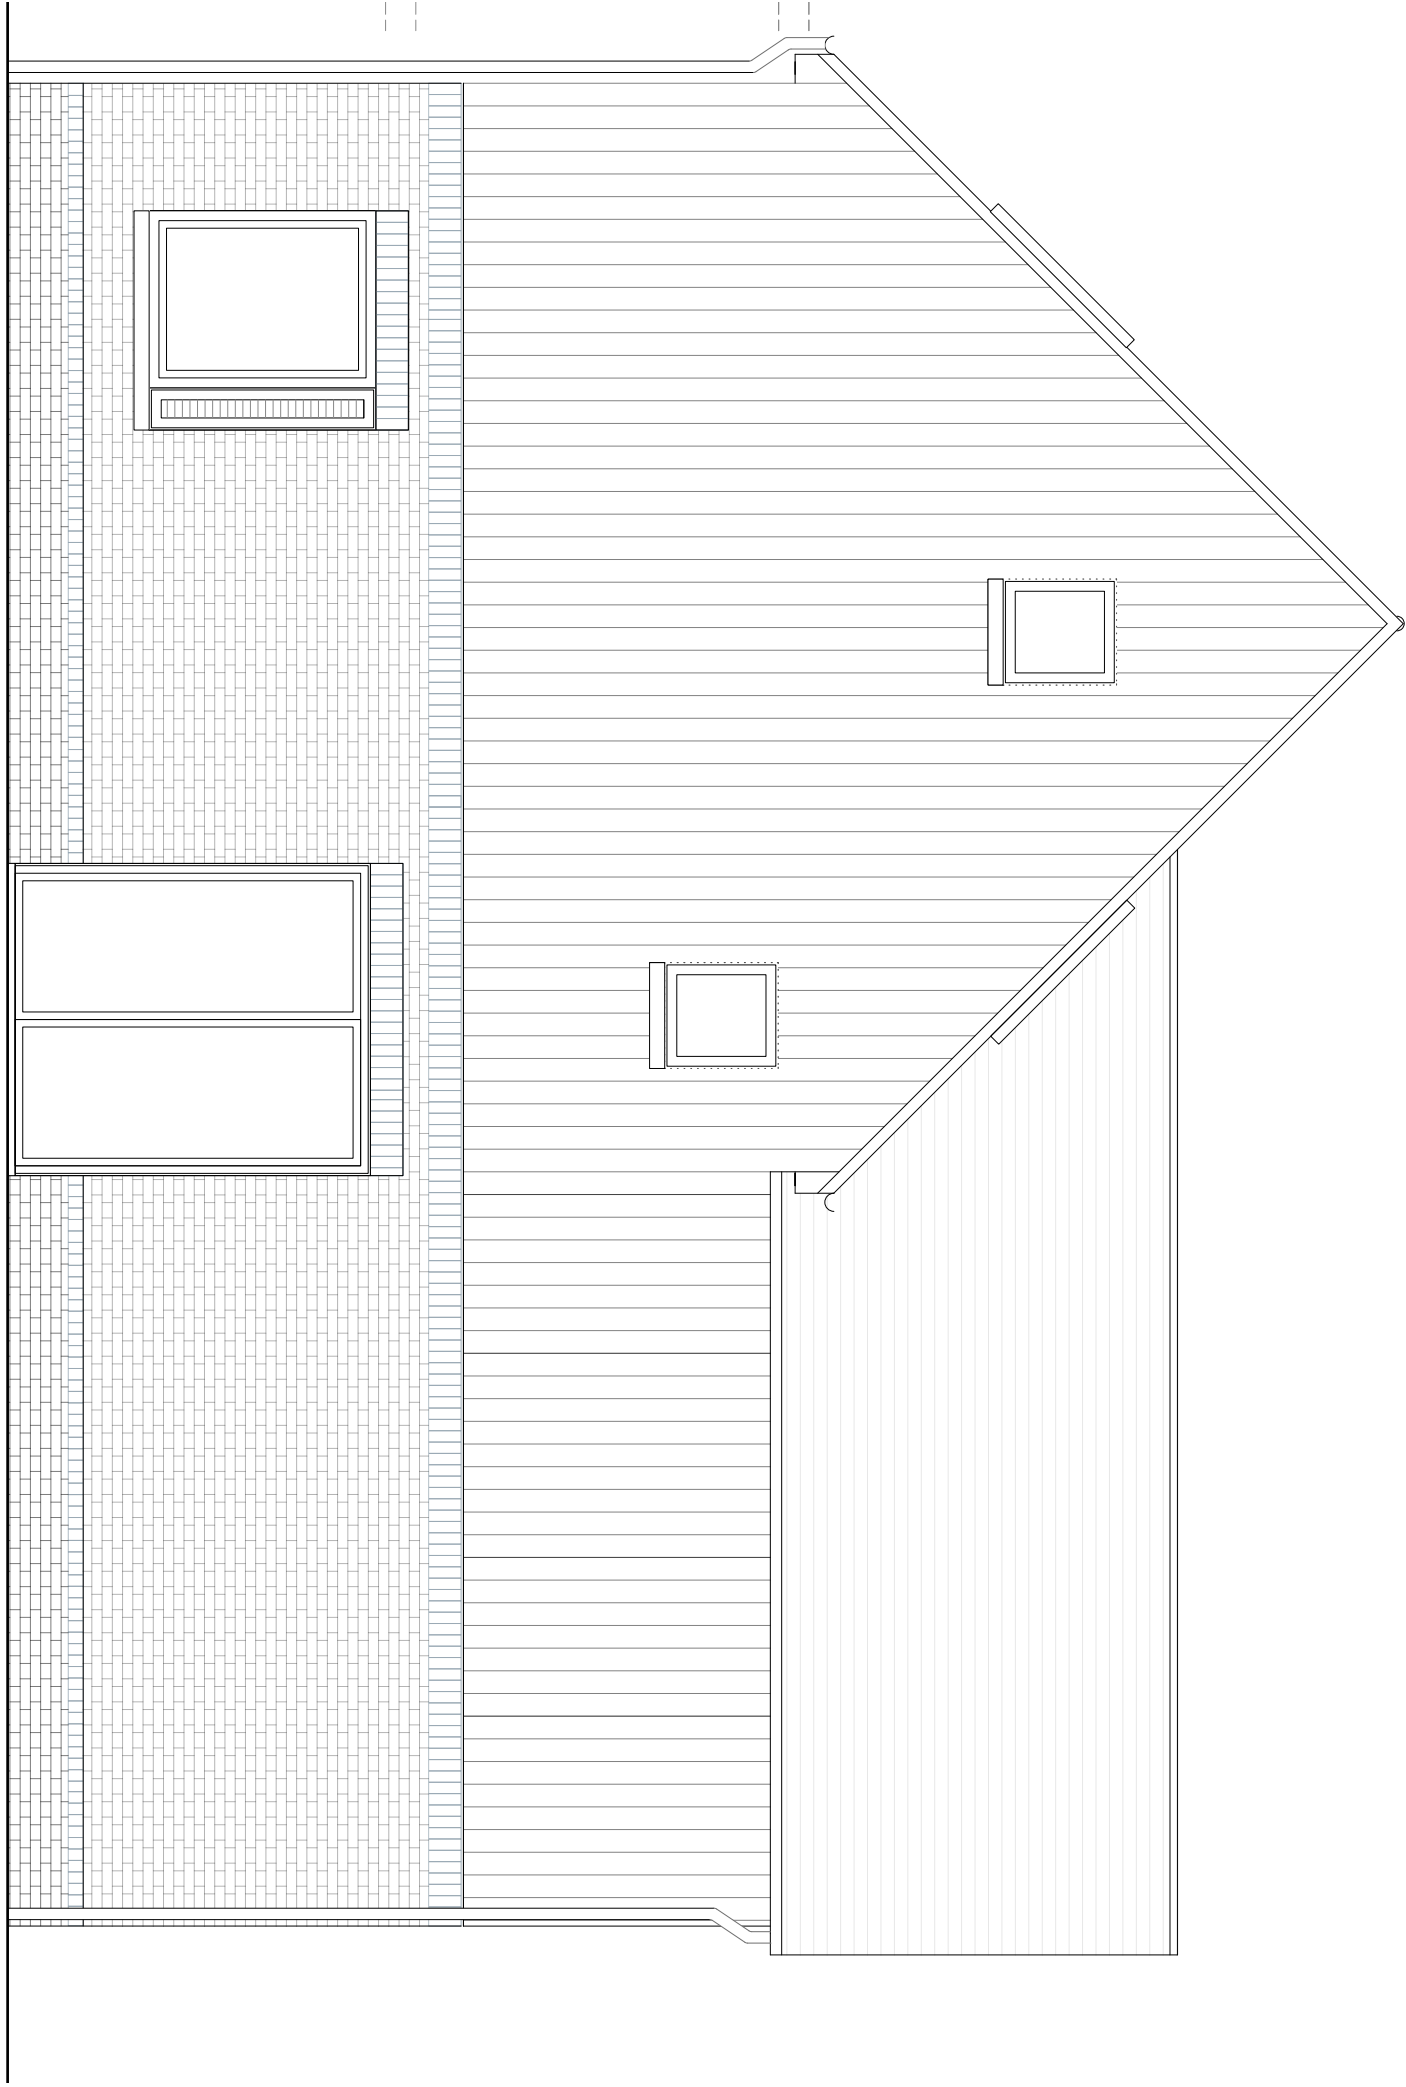

AS PROPOSED SIDE ELEVATION (SOUTH)

AS PROPOSED ELEVATIONS - HOUSE 1

0m 01 02 03 04 05 10

1:1000 Scale Bar

AS PROPOSED ELEVATIONS- HOUSE 1

