



ARCHITECTS


Brook Lane	
1785 - 3.004	
CLIENT	MR JOHN BRAIDWOOD
RIBA STAGE	STAGE 3 - PLANNING
DRAWING	HOUSE 2 PROPOSED ELEVATIONS
DATE	NOV 2025
SCALE	1:50 @ A1

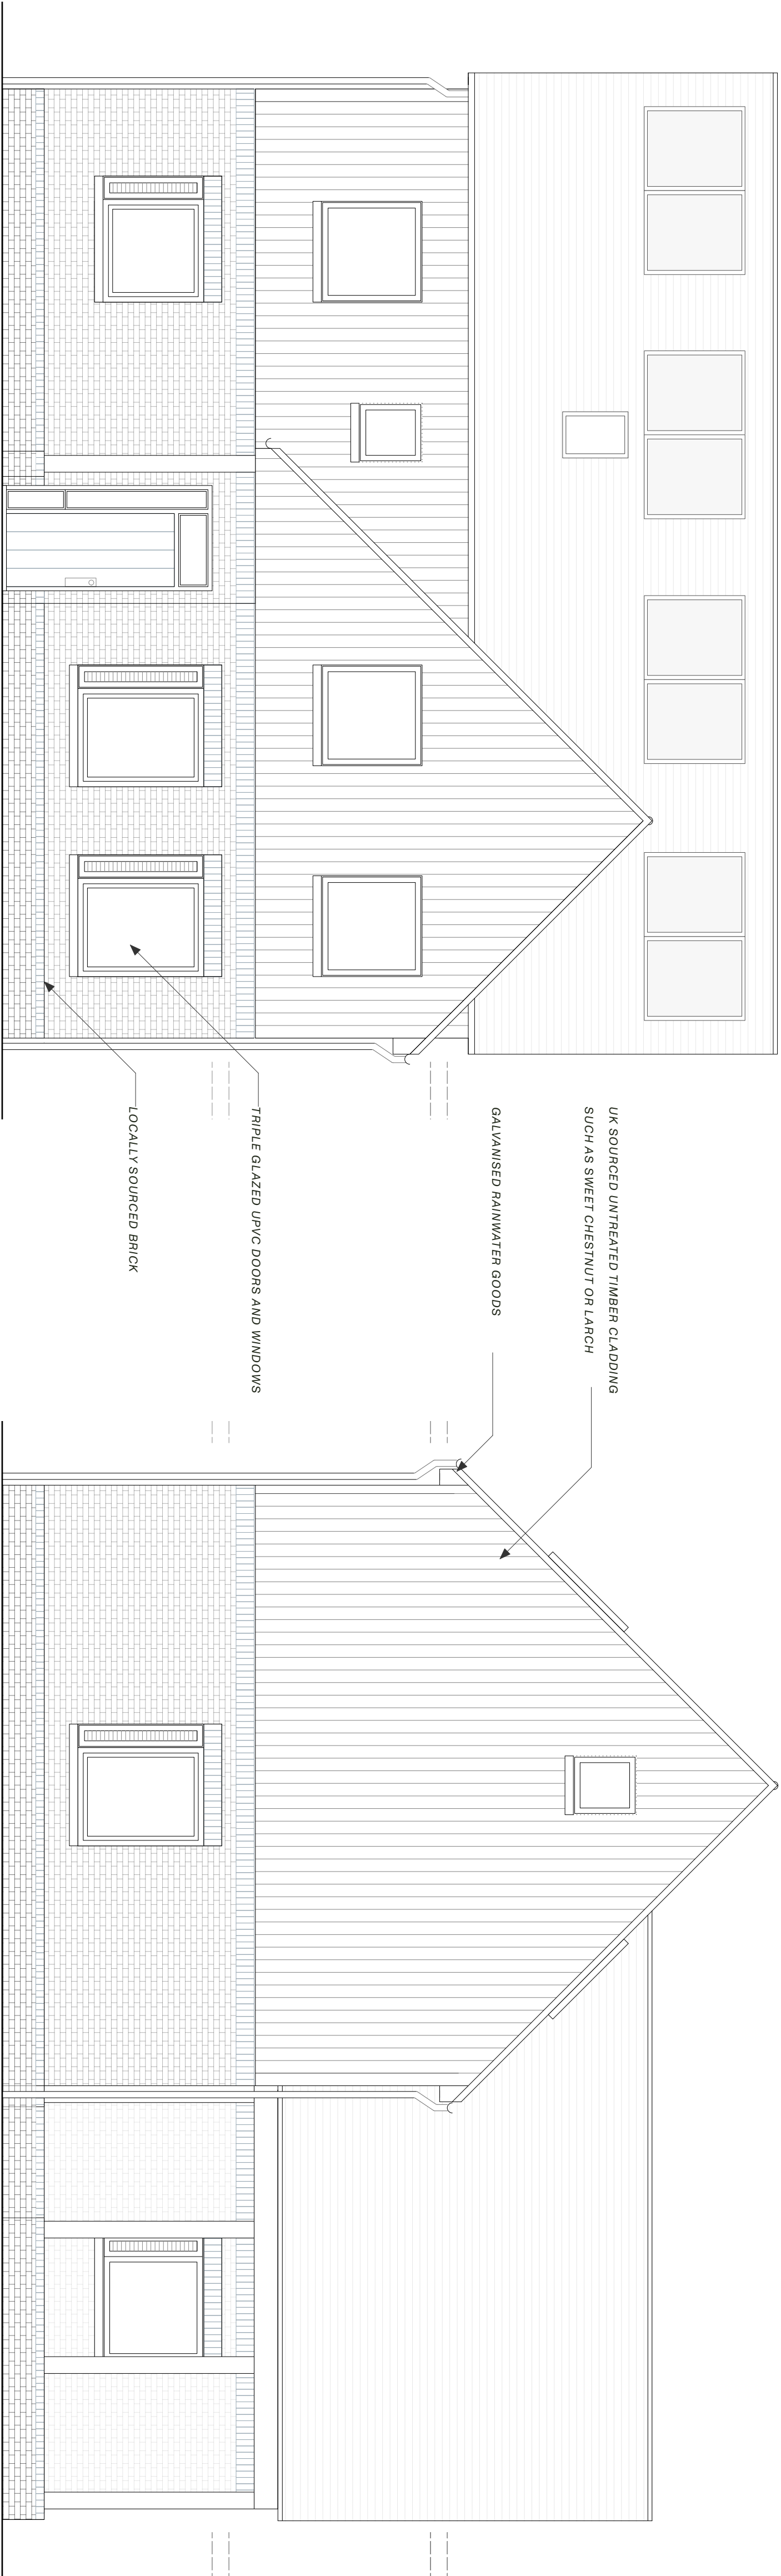


AS PROPOSED FRONT ELEVATION (EAST)

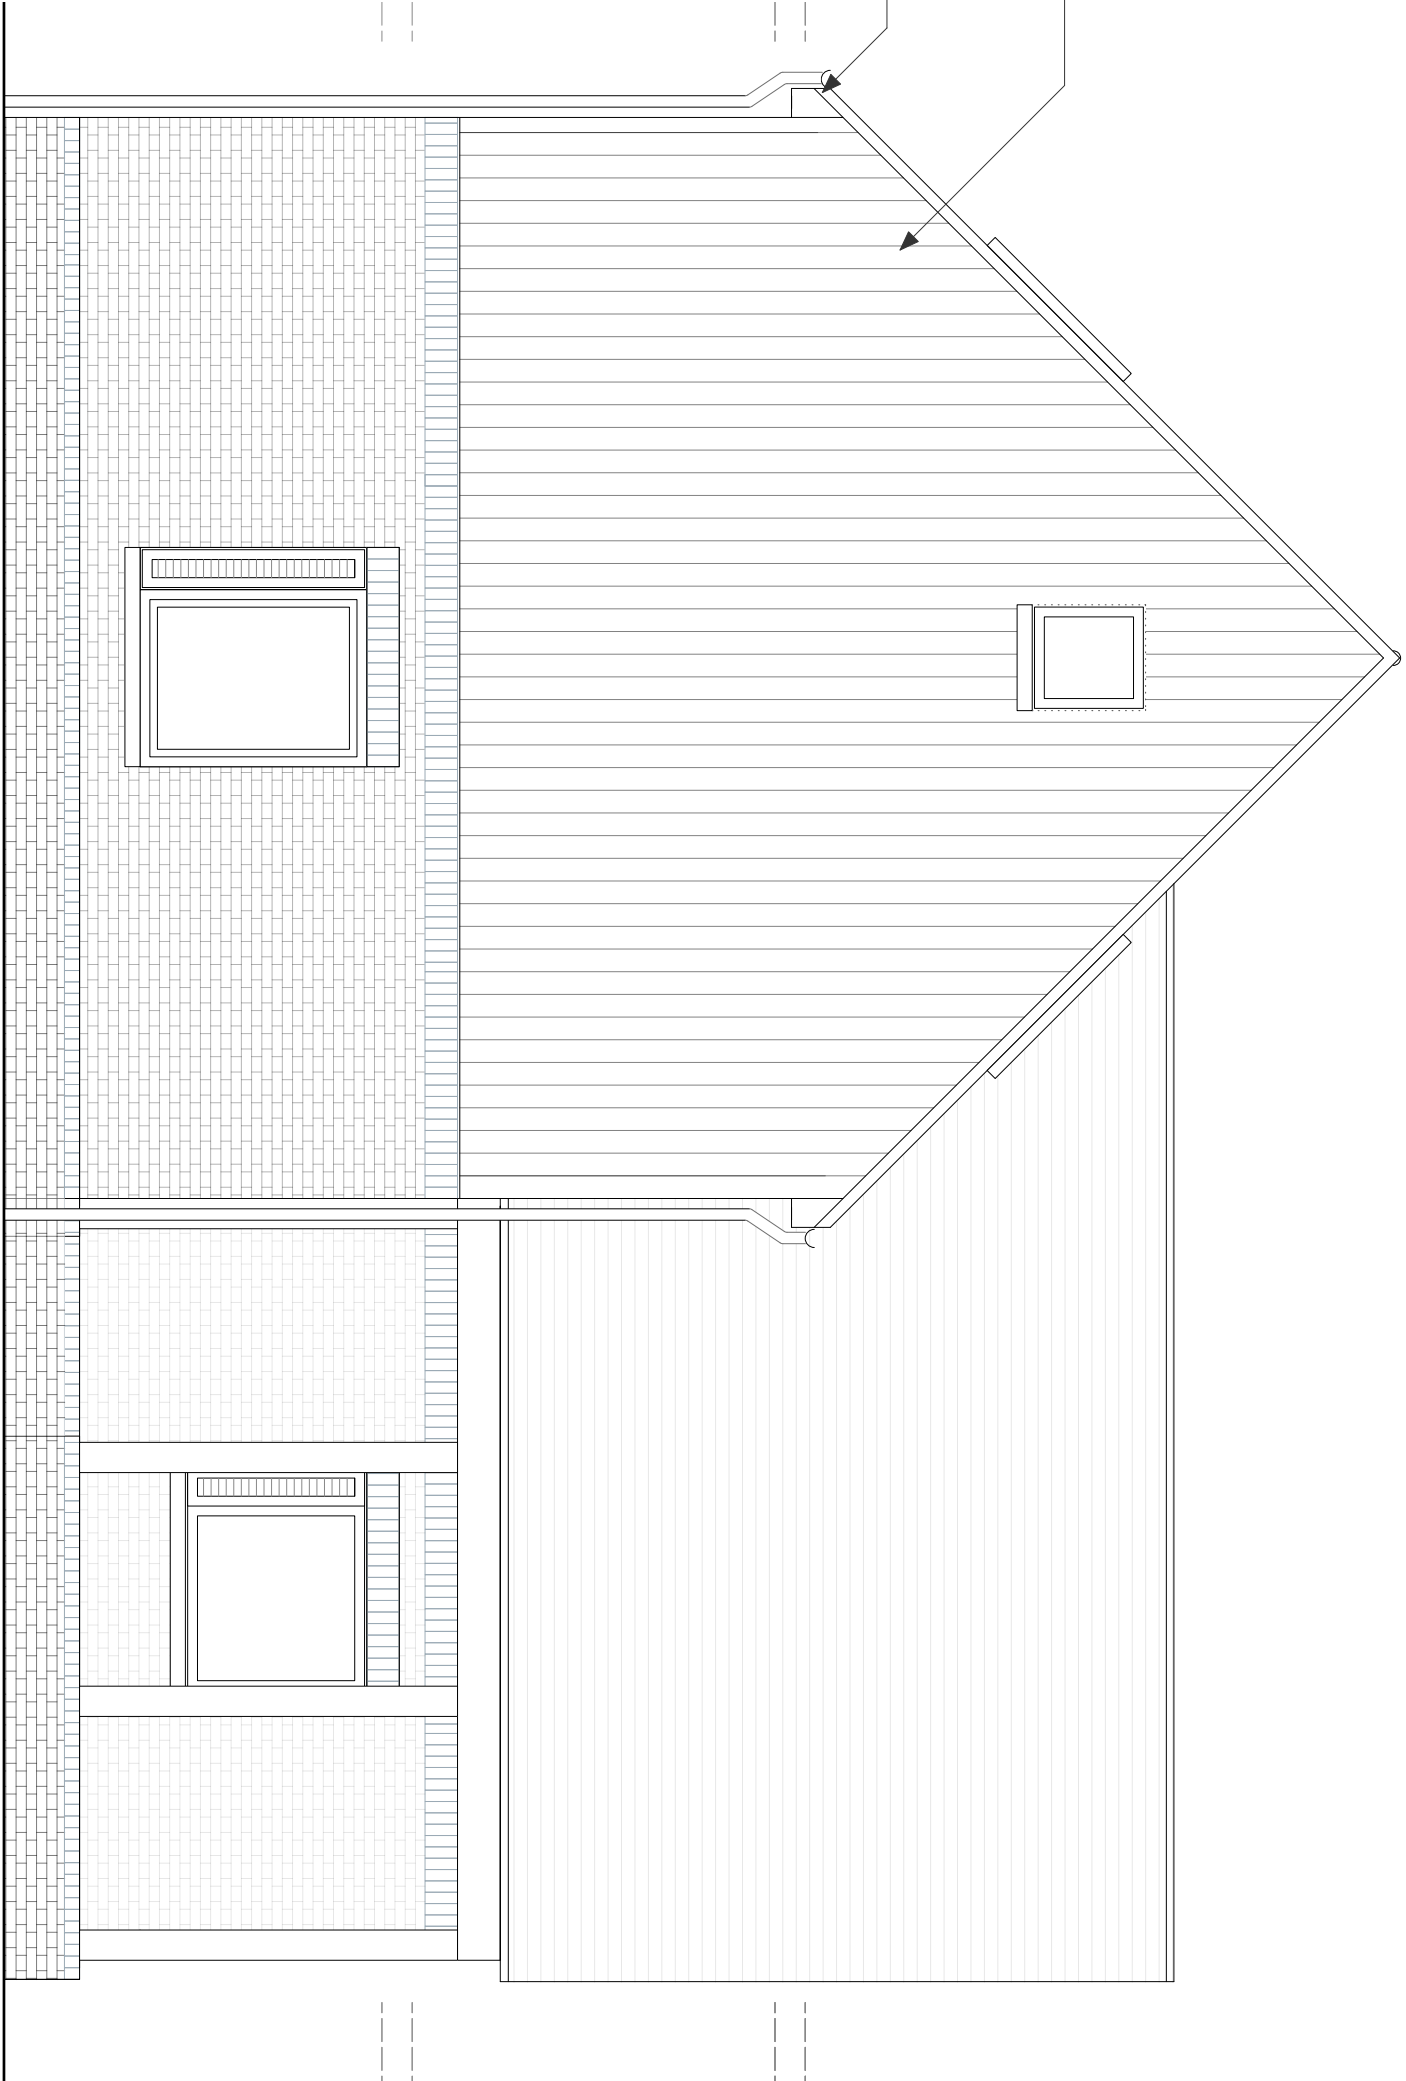

AS PROPOSED SIDE ELEVATION (SOUTH)

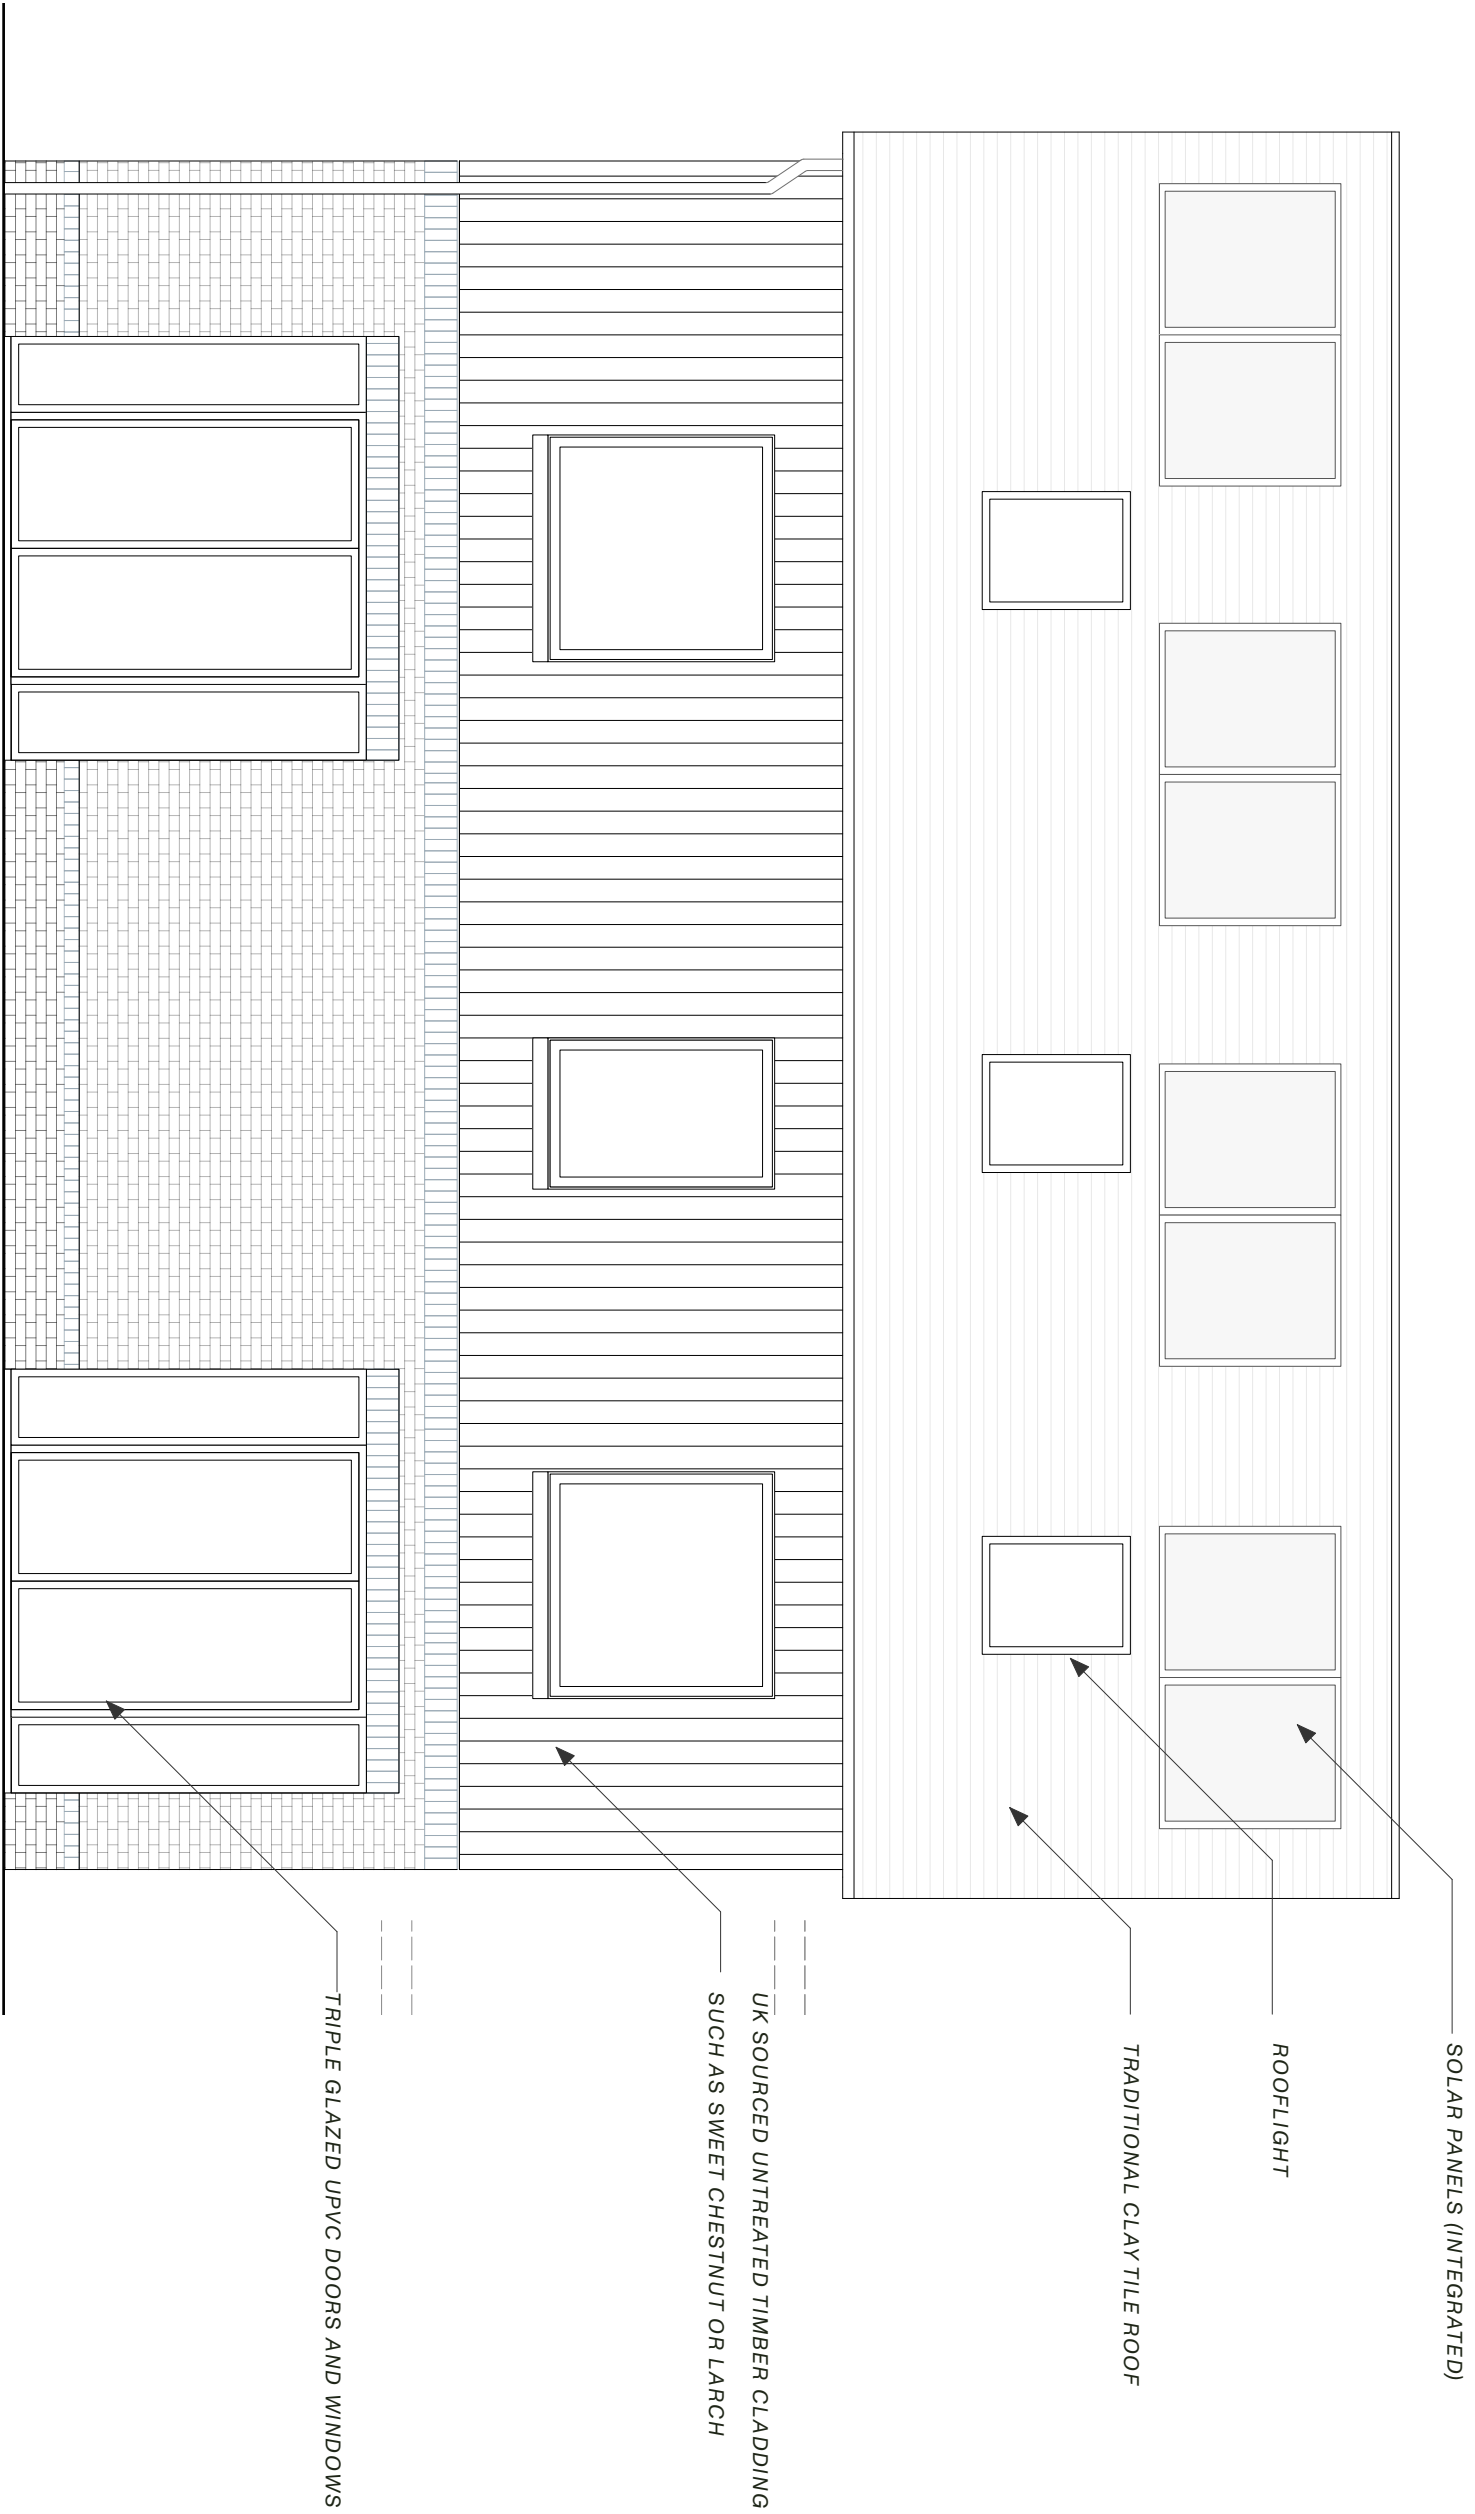

AS PROPOSED REAR ELEVATION (WEST)

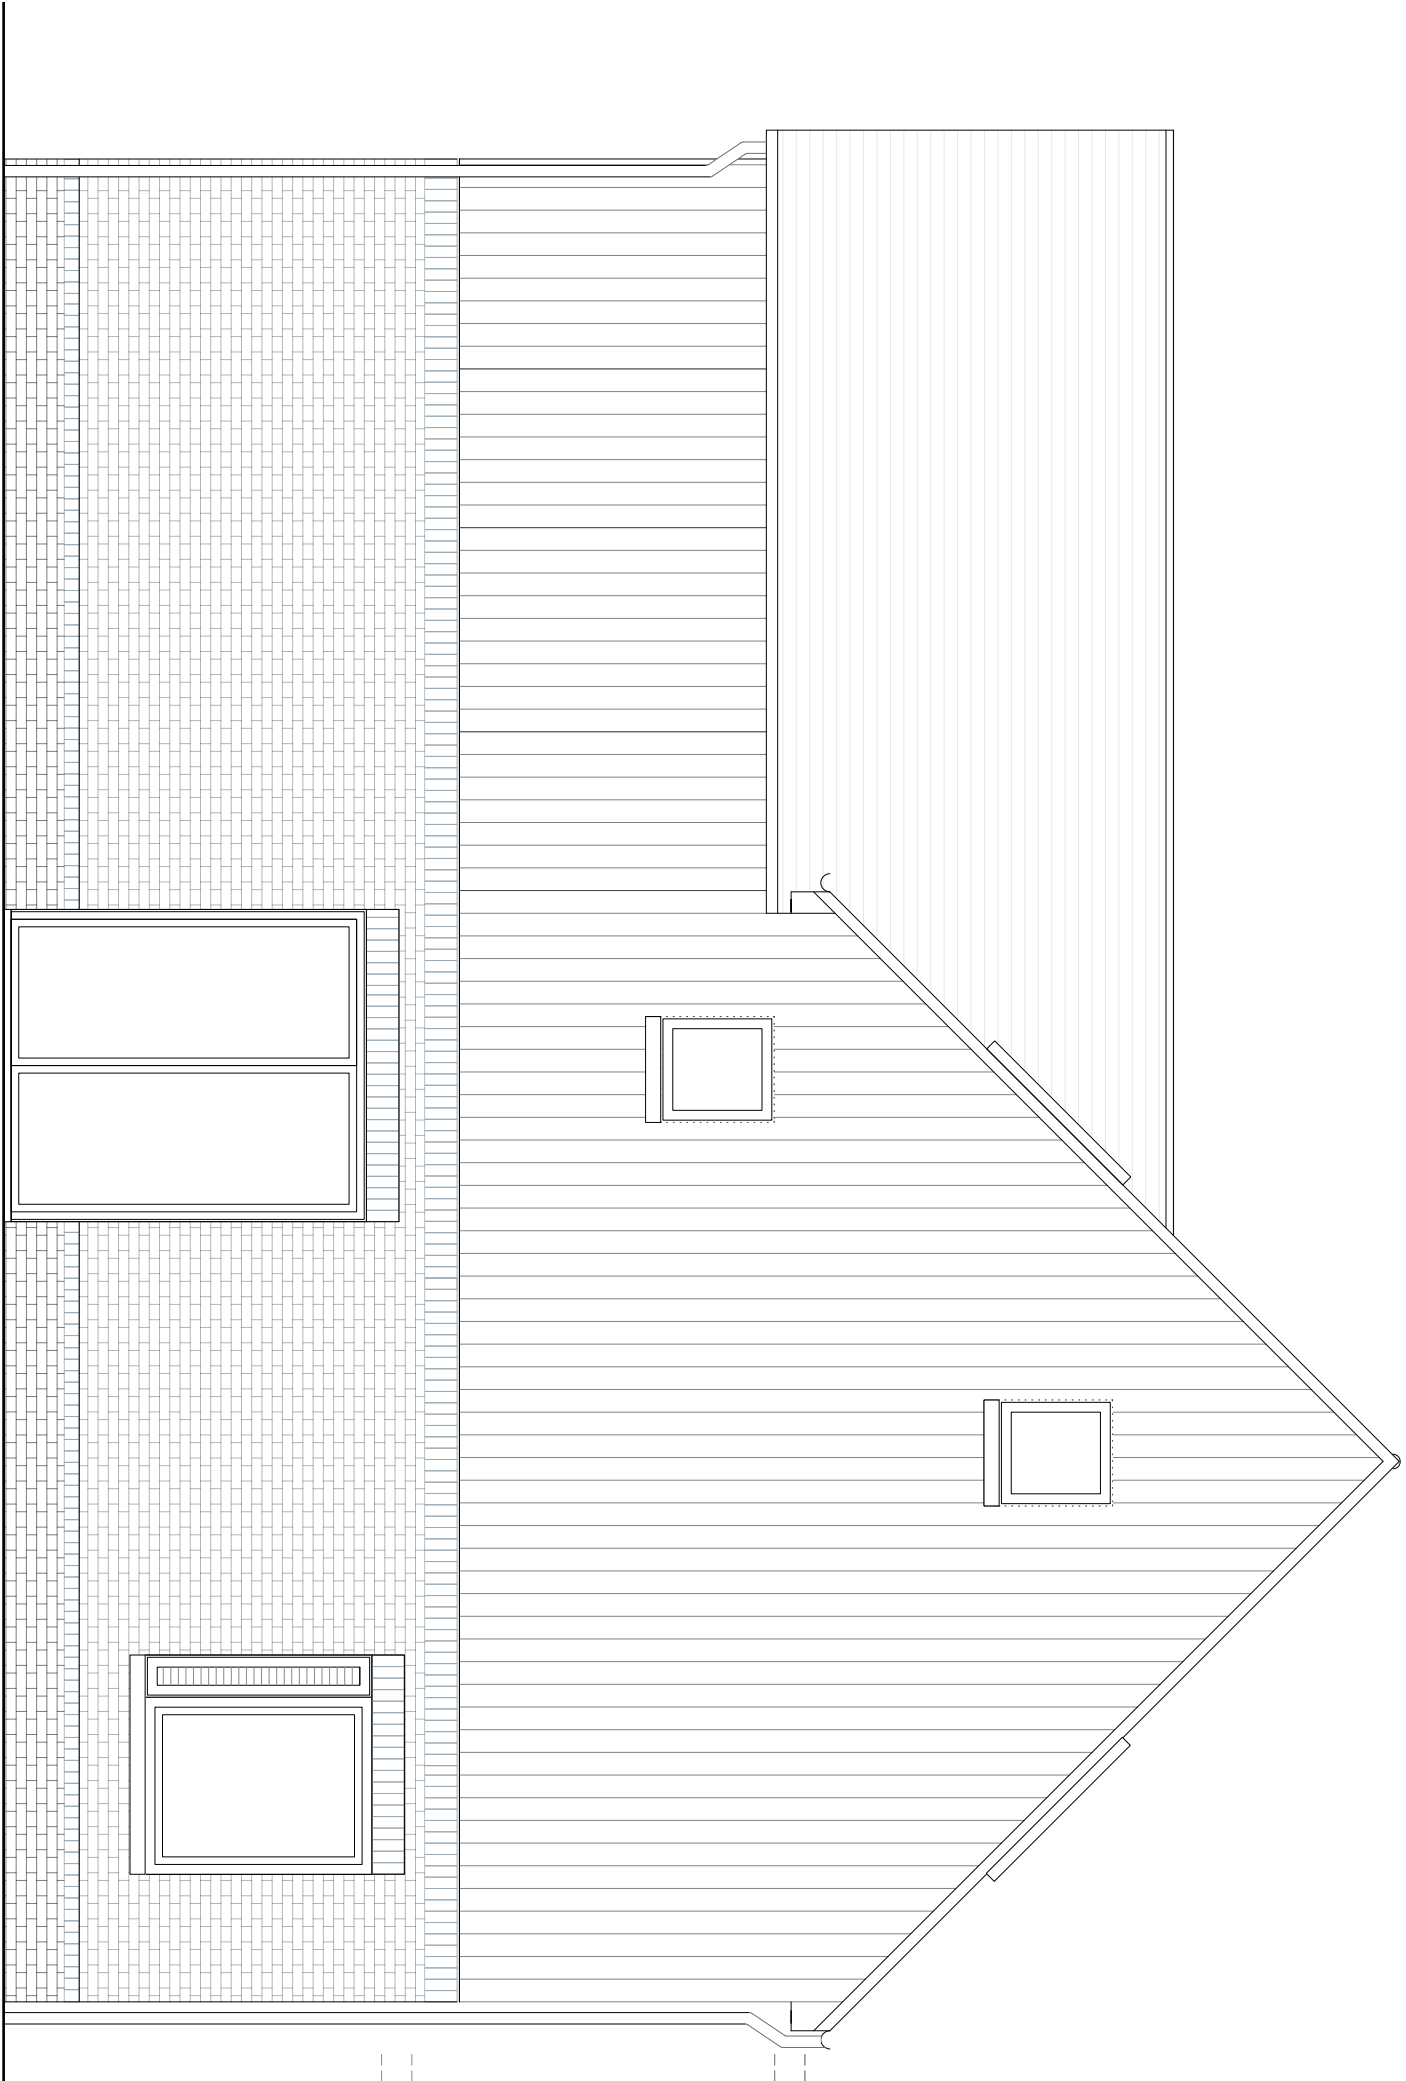

AS PROPOSED SIDE ELEVATION (NORTH)



AS PROPOSED OS PLAN

REV	DATE	COMMENT	BY