



TRANSVERSE GABLE ROOFS

DUAL MATERIALS TO ELEVATIONS

CHESTNUT POST AND RAIL FENCING



NATURAL TIMBER CLADDING UPPER LEVEL

MASONRY LOWER LEVEL

PITCHED GABLE END ROOFS



LARGE COVERED PORCH

LOW MASONRY WALL AND TIMBER POSTS




ROOF OVERHANG

NATURAL CLAY TILES

NATURAL TIMBER CLADDING

MASONRY PLINTH

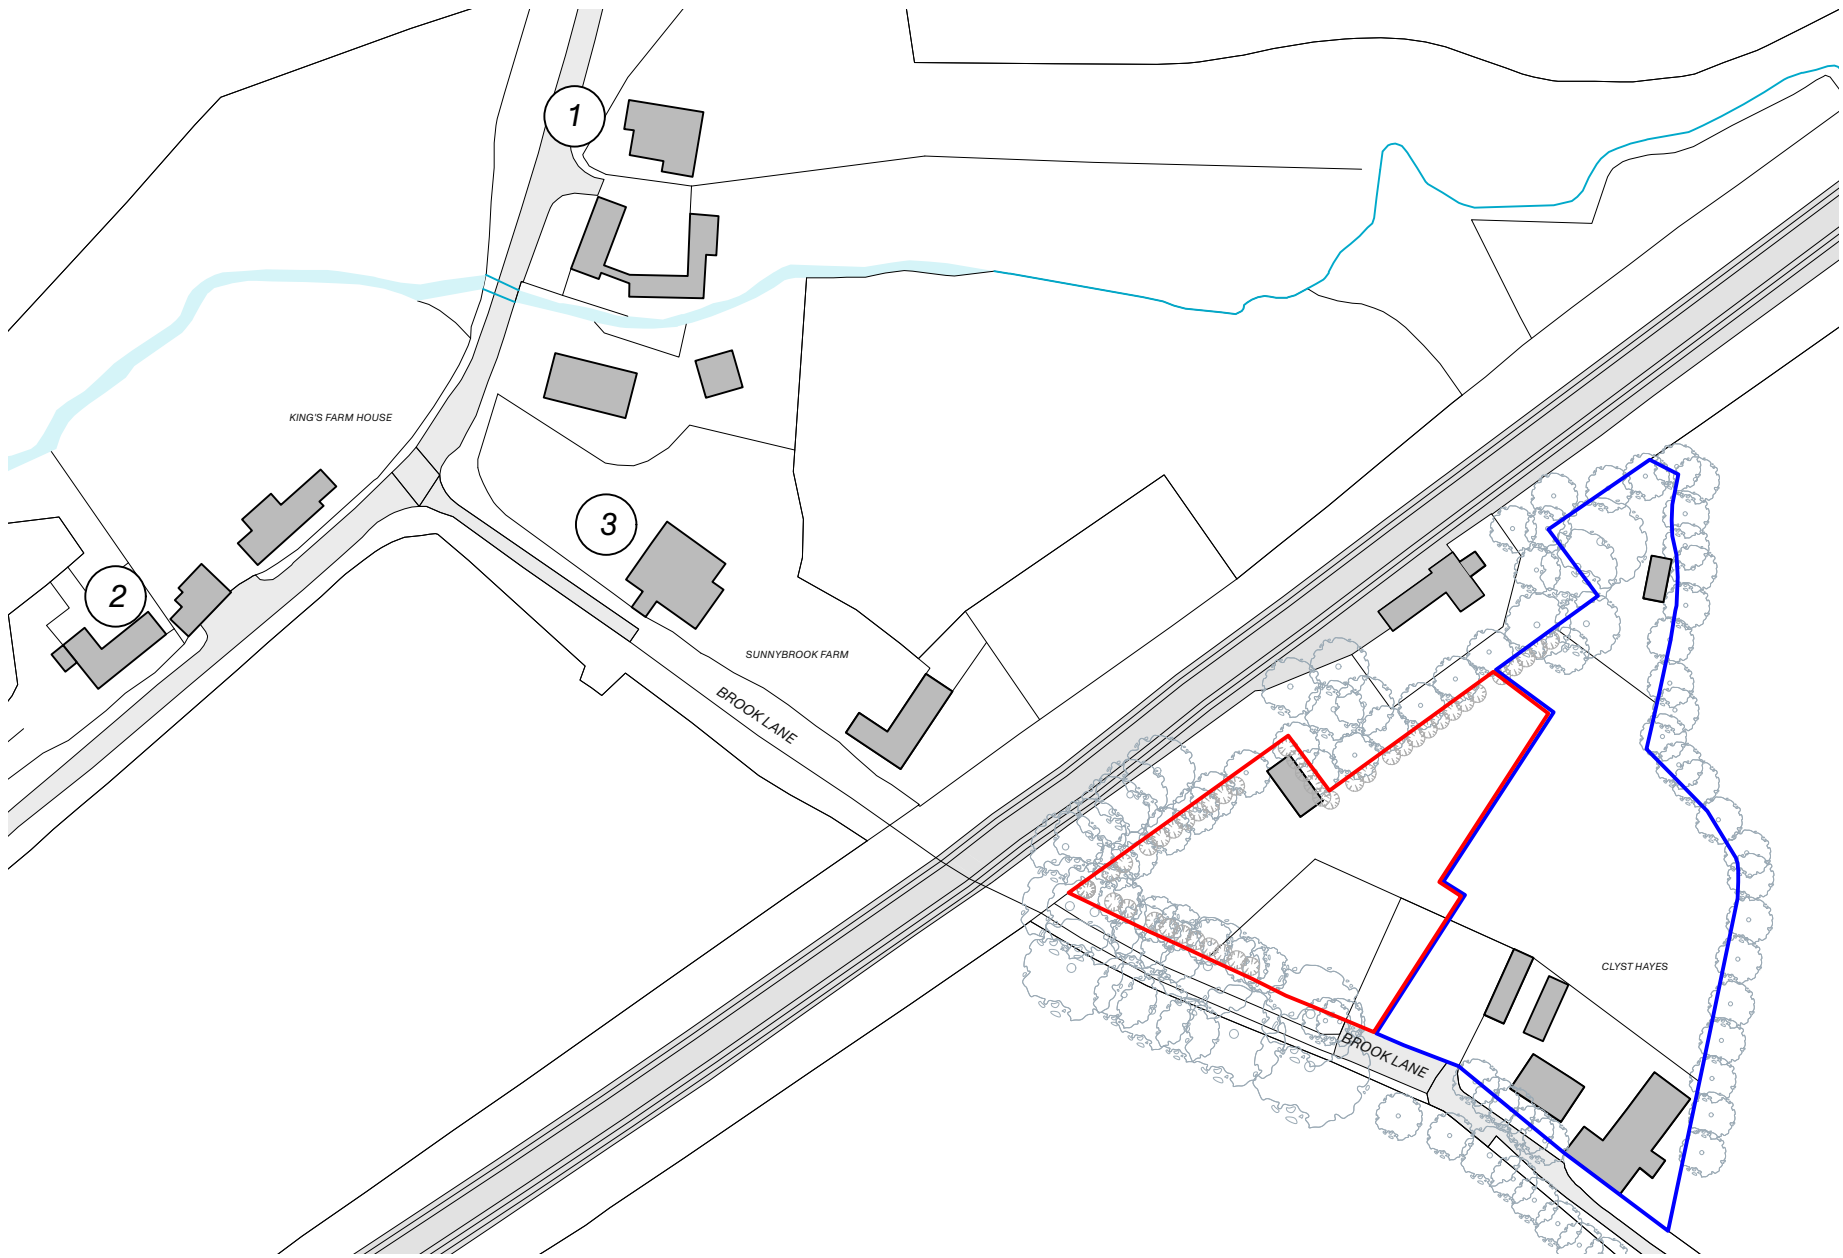

AS EXISTING OS PLAN

Brook Lane	
1785 - 3.005	
CLIENT	MR JOHN BRAIDWOOD
RIBA STAGE	STAGE 3 - PLANNING
DRAWING	REFERENCE PHOTOS
DATE	NOV 2025
SCALE	- @ A1

REV	DATE	COMMENT	BY

