



LAND TO NORTH WEST OF CLYST HAYES, BROOK LANE, FAYEGATE, HORSHAM, RH12 4SB
AS PROPOSED ELEVATIONS NORTH & EAST

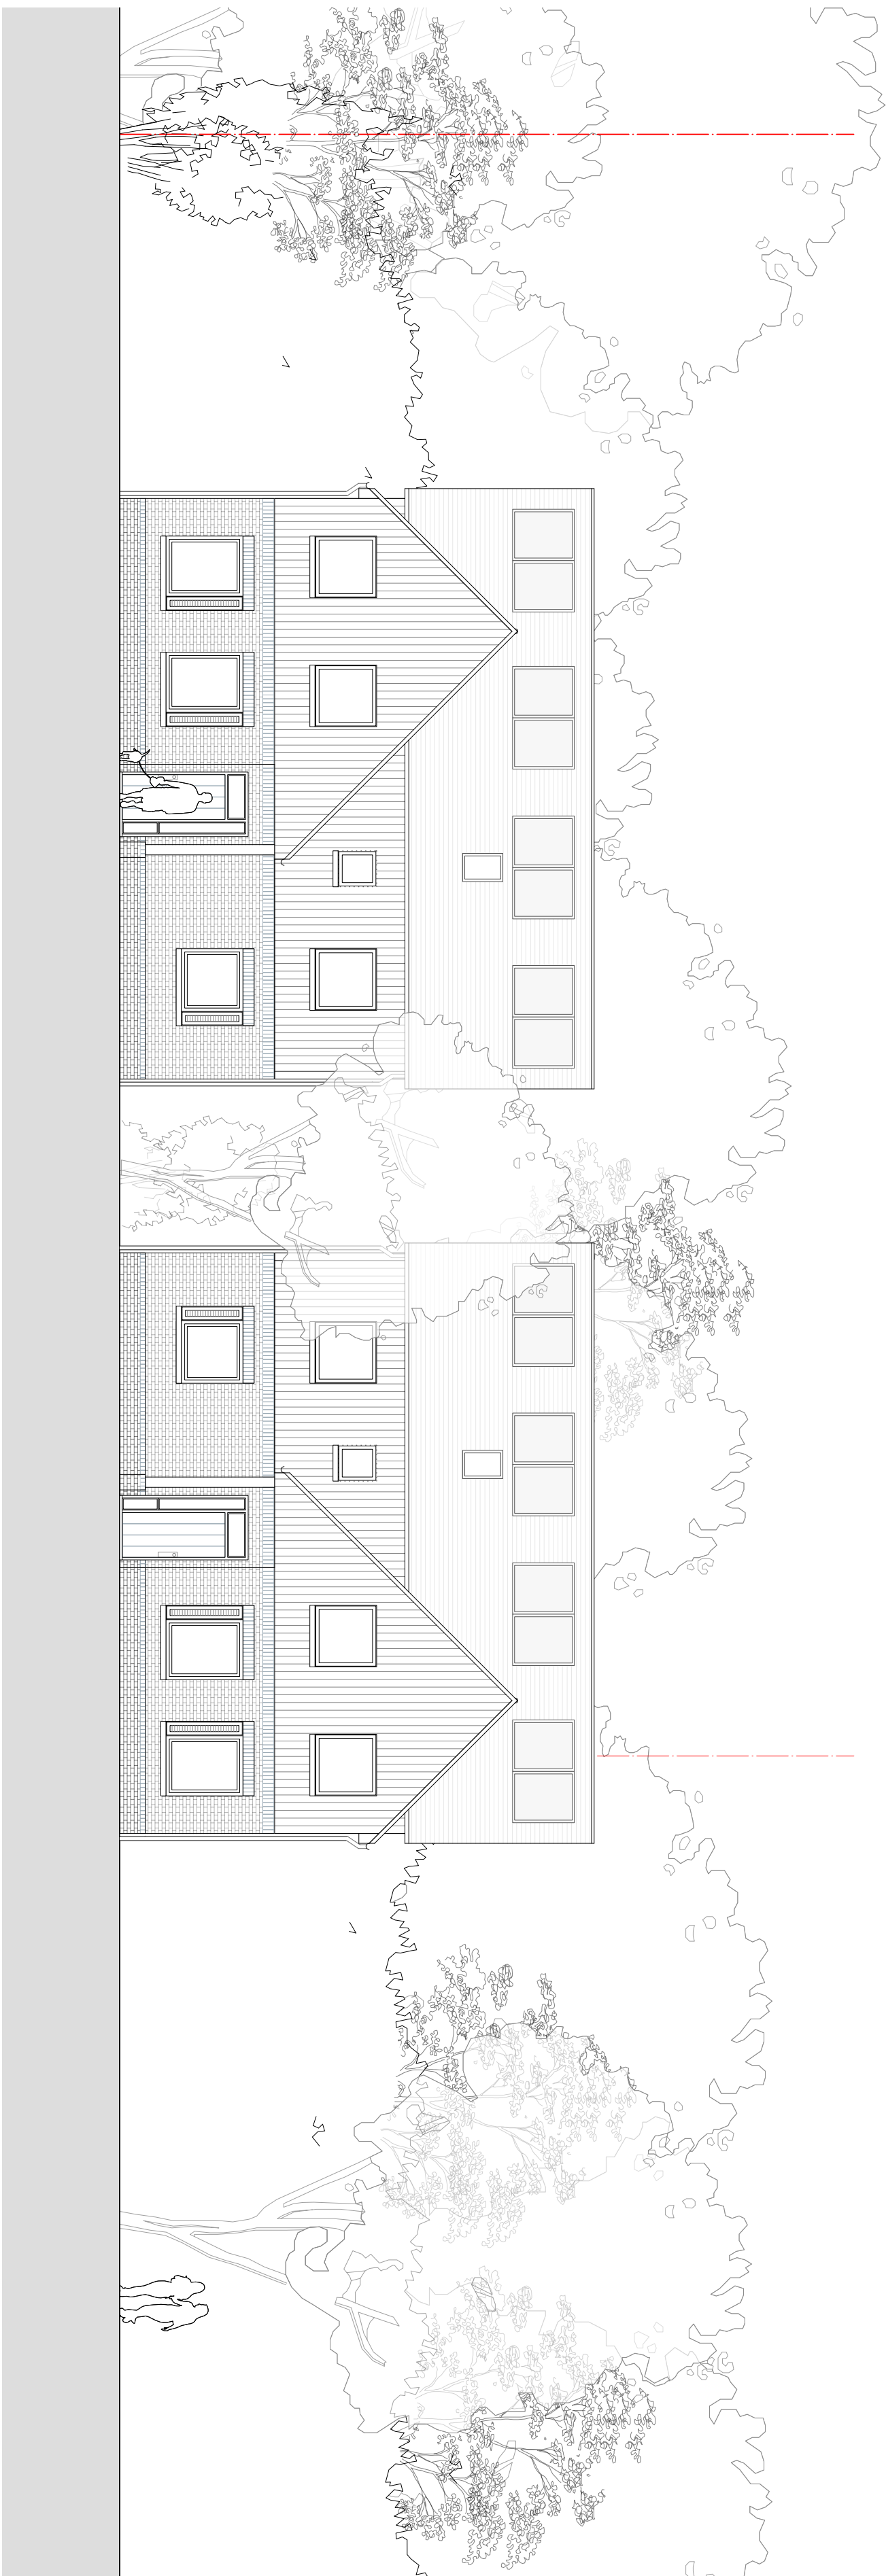


AS PROPOSED FRONT ELEVATION (EAST)

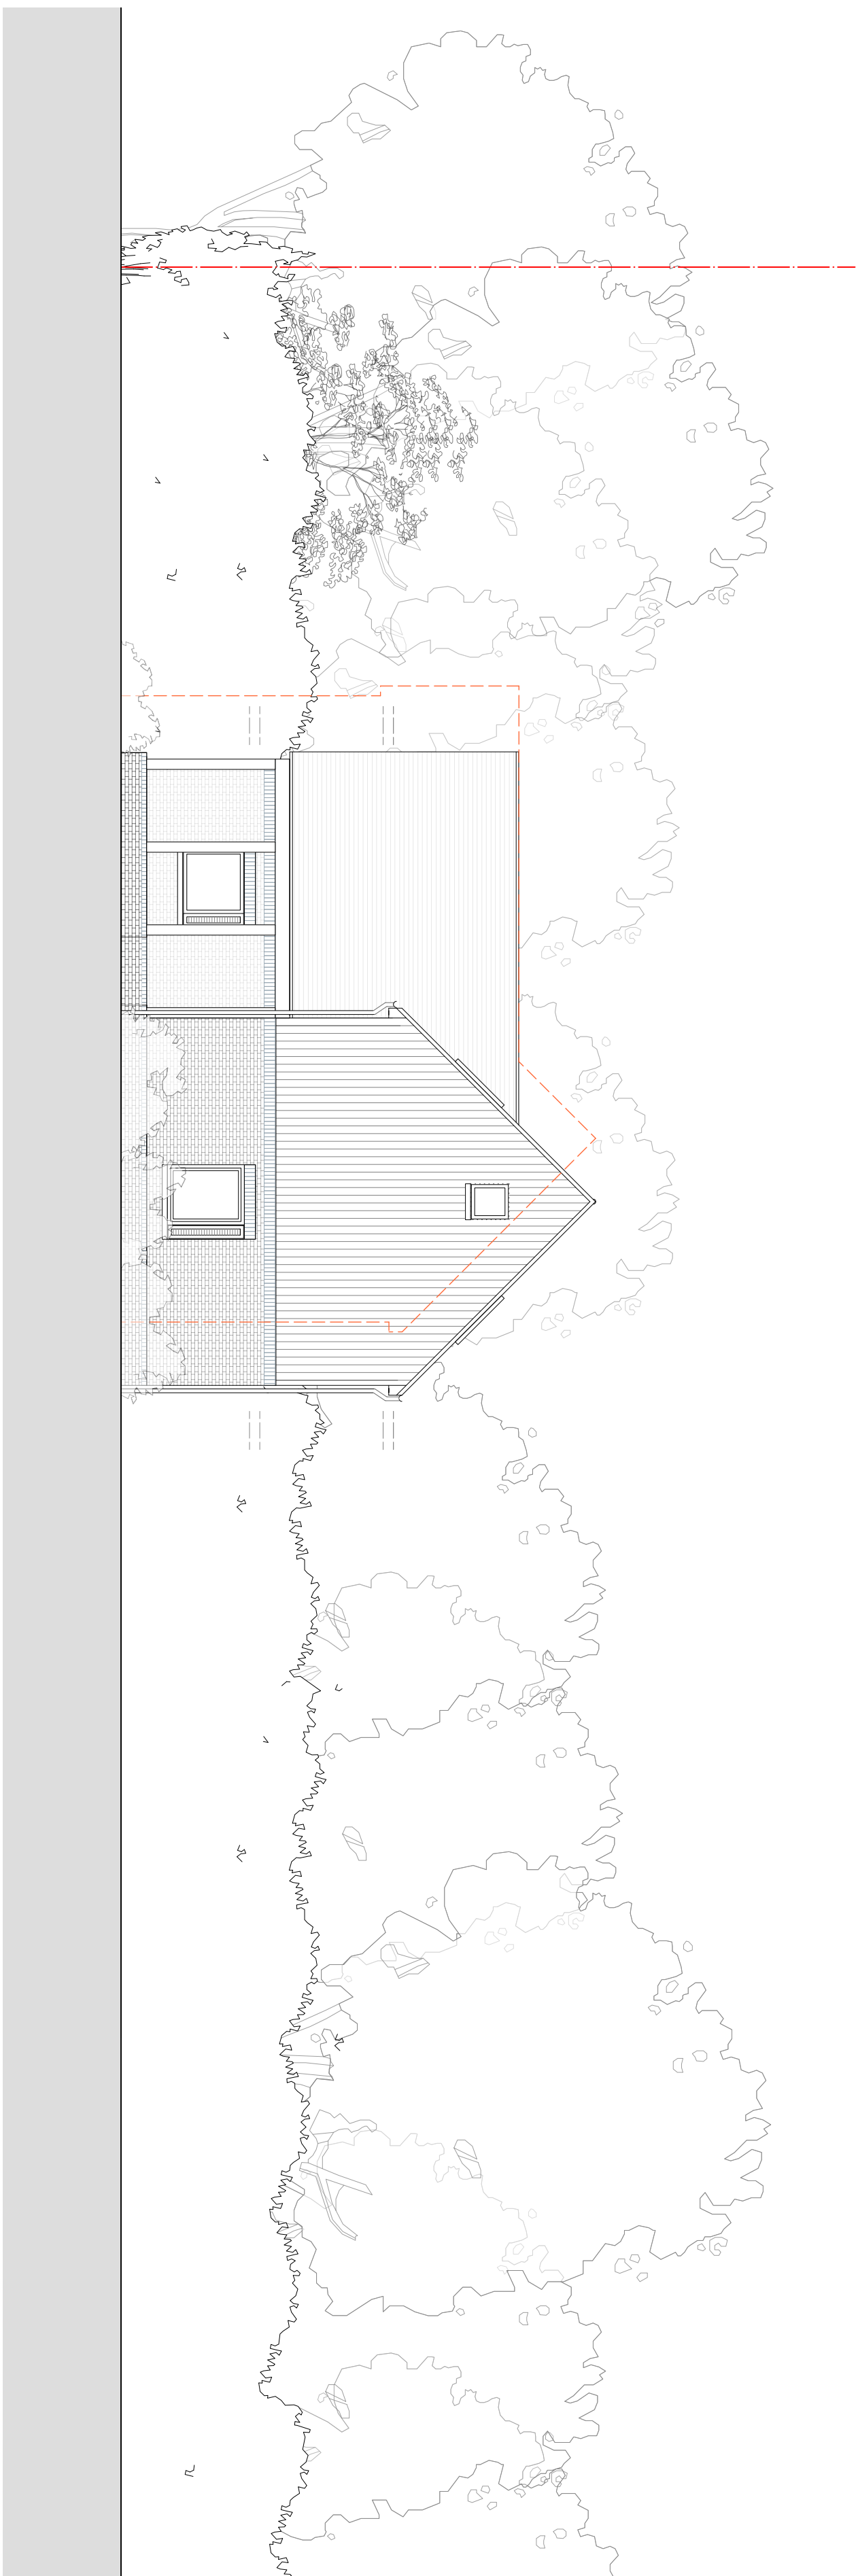

AS PROPOSED SIDE ELEVATION (NORTH)

DASHED LINE DENOTES HOUSE 2 IN FOREGROUND

AS PROPOSED ELEVATIONS NORTH & EAST

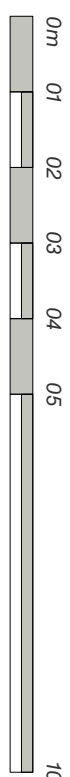

1:100 Scale Bar

LANDÍVAR

ARCHITECTS

Brook Lane	
1785 - 3.006	
CLIENT	MR. JOHN BRAIDWOOD
RIBA STAGE	STAGE 3 - PLANNING
DRAWING	PROPOSED ELEVATIONS NORTH & EAST
DATE	NOV 2025
SCALE	1:100 @ A1



AS PROPOSED OS PLAN

REV	DATE	COMMENT	BY
-----	------	---------	----

PRINT DRAWING AT A:

N.B. Unless otherwise noted this drawing is not to be used for construction purposes. If indicated as feasible this drawing is subject to a detailed site investigation, including ground conditions, contaminants, drainage design and planning requirements. The report may be based upon an enlargement of an as shown or other small scale survey. CDM regulations have not been fully considered

The Workshop, unit 3,
29-42 Windsor Street,
Brighton, BN1 1RJ

landivar-architects.com
info@landivar-architects.com
01273 739590

