




LAND TO NORTH WEST OF CLYST HAYES, BROOK LANE, FAYEGATE, HORSHAM, RH12 4SB
AS PROPOSED ELEVATIONS SOUTH & WEST

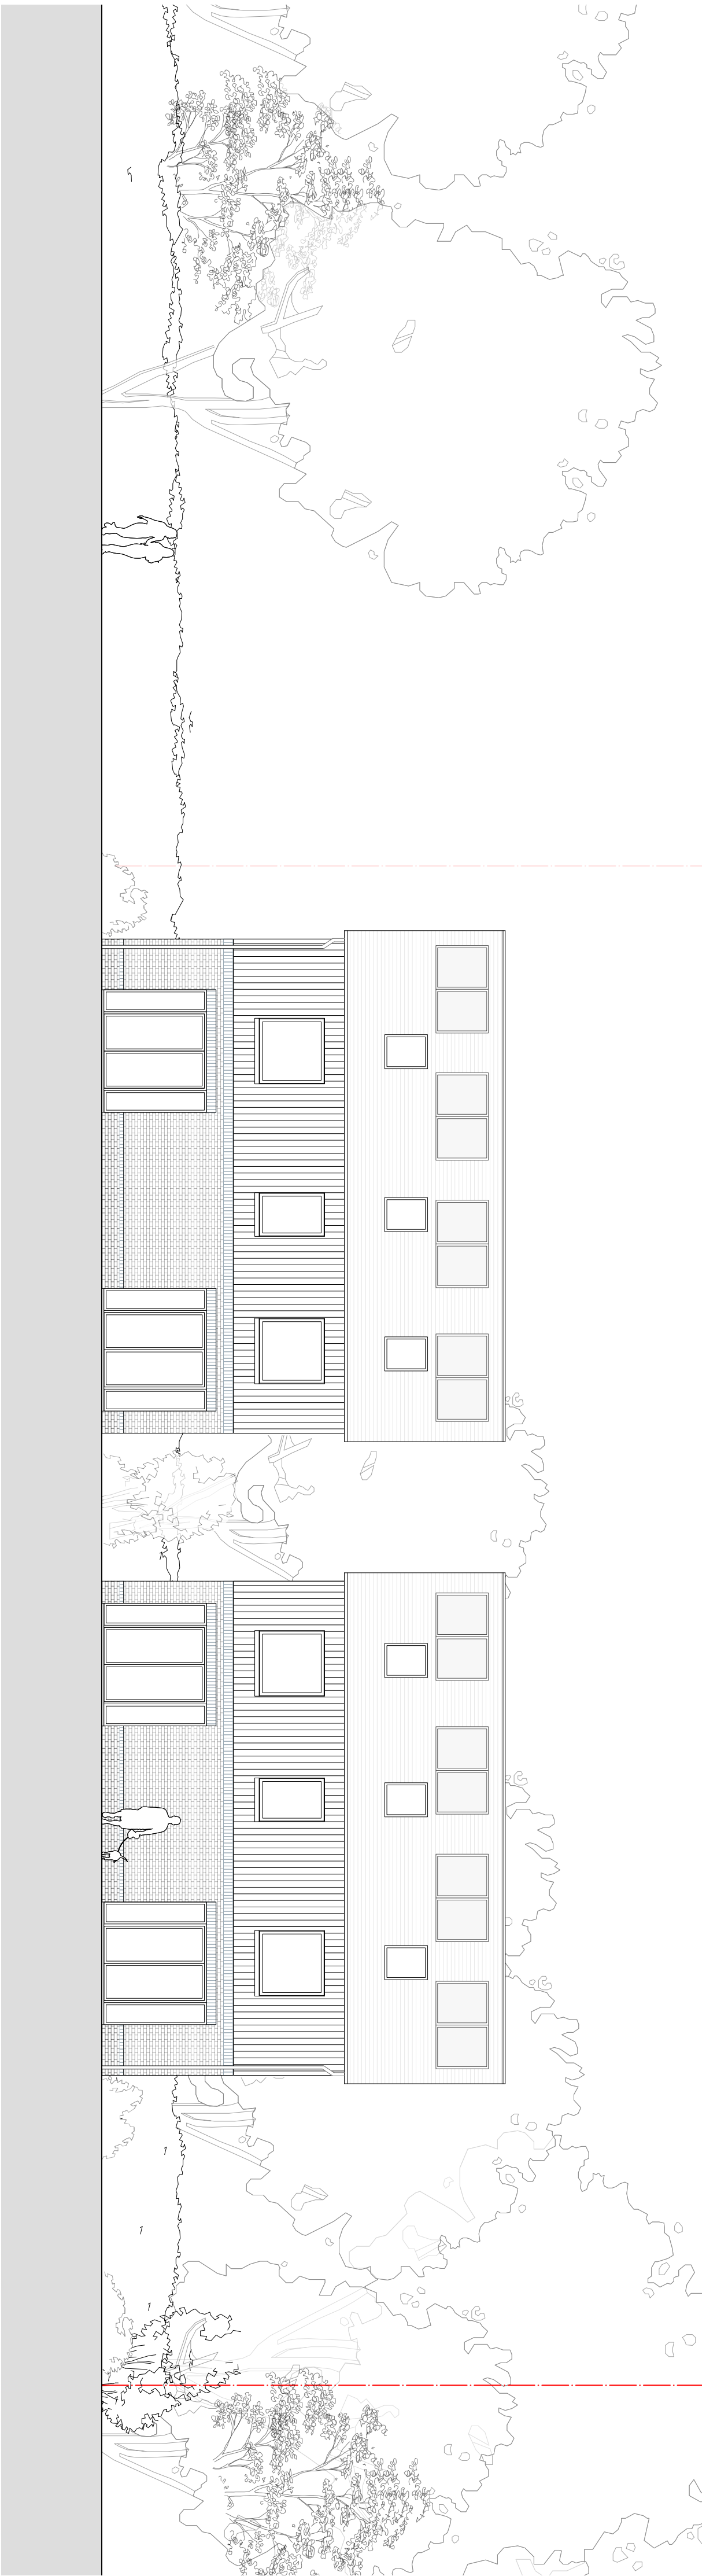

AS PROPOSED WEST ELEVATION

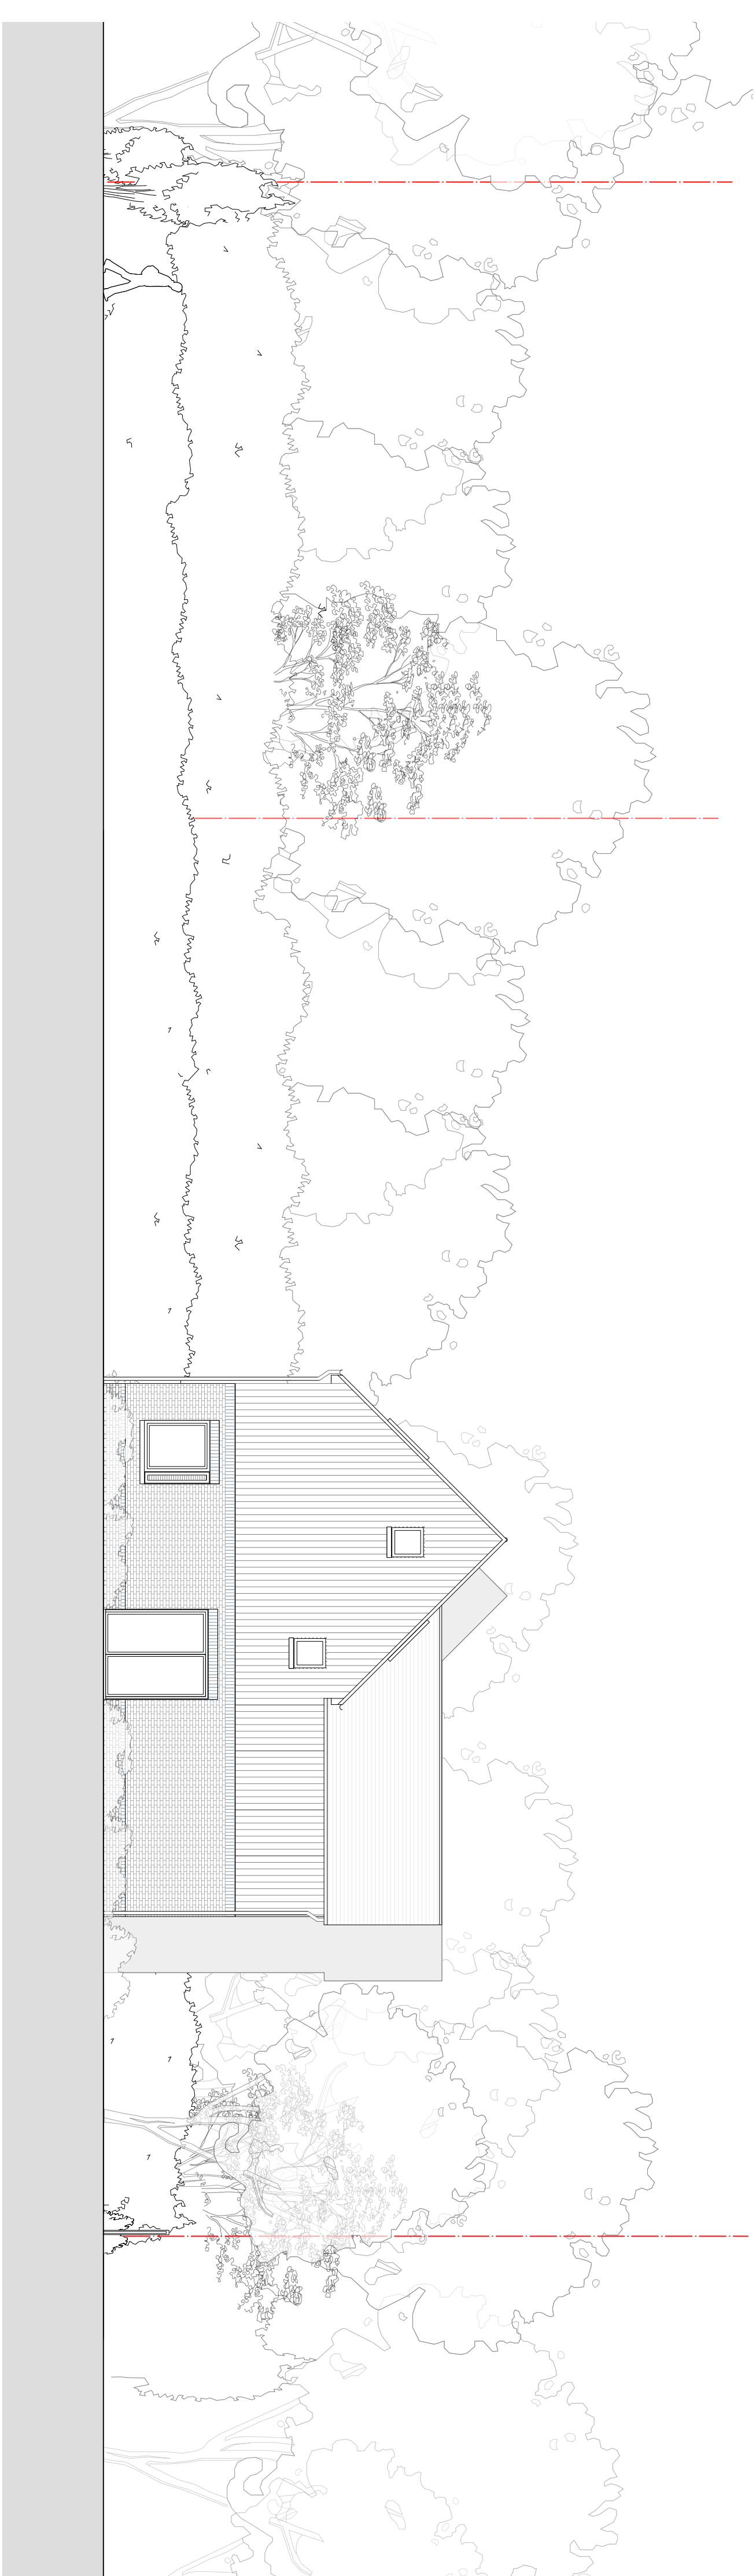

AS PROPOSED SOUTH ELEVATION

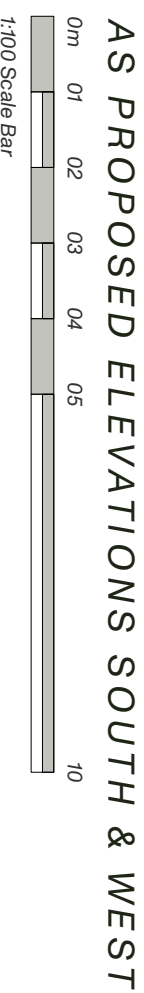

LANDÍVAR

ARCHITECTS

Brook Lane	
1785 - 3.007	
CLIENT	MR. JOHN BRAIDWOOD
RIBA STAGE	STAGE 3 - PLANNING
DRAWING	PROPOSED ELEVATIONS SOUTH & WEST
DATE	NOV 2025
SCALE	1:100 @ A1

[illegible]

AS EXISTING OS PLAN



THE Licensure otherwise noted this drawing is not to be used for construction purposes. If indicated as feasibility this drawing is subject to a detailed site investigation, including ground conditions / obstructions, drainage design and planning / related regulations. The layout may be based upon information provided by third parties and its accuracy needs to be verified by survey. CDM regulations have not been fully considered.