
Revision	Date	Description
A	13.10.2026	Proposal revised in line with planners comments

Notes

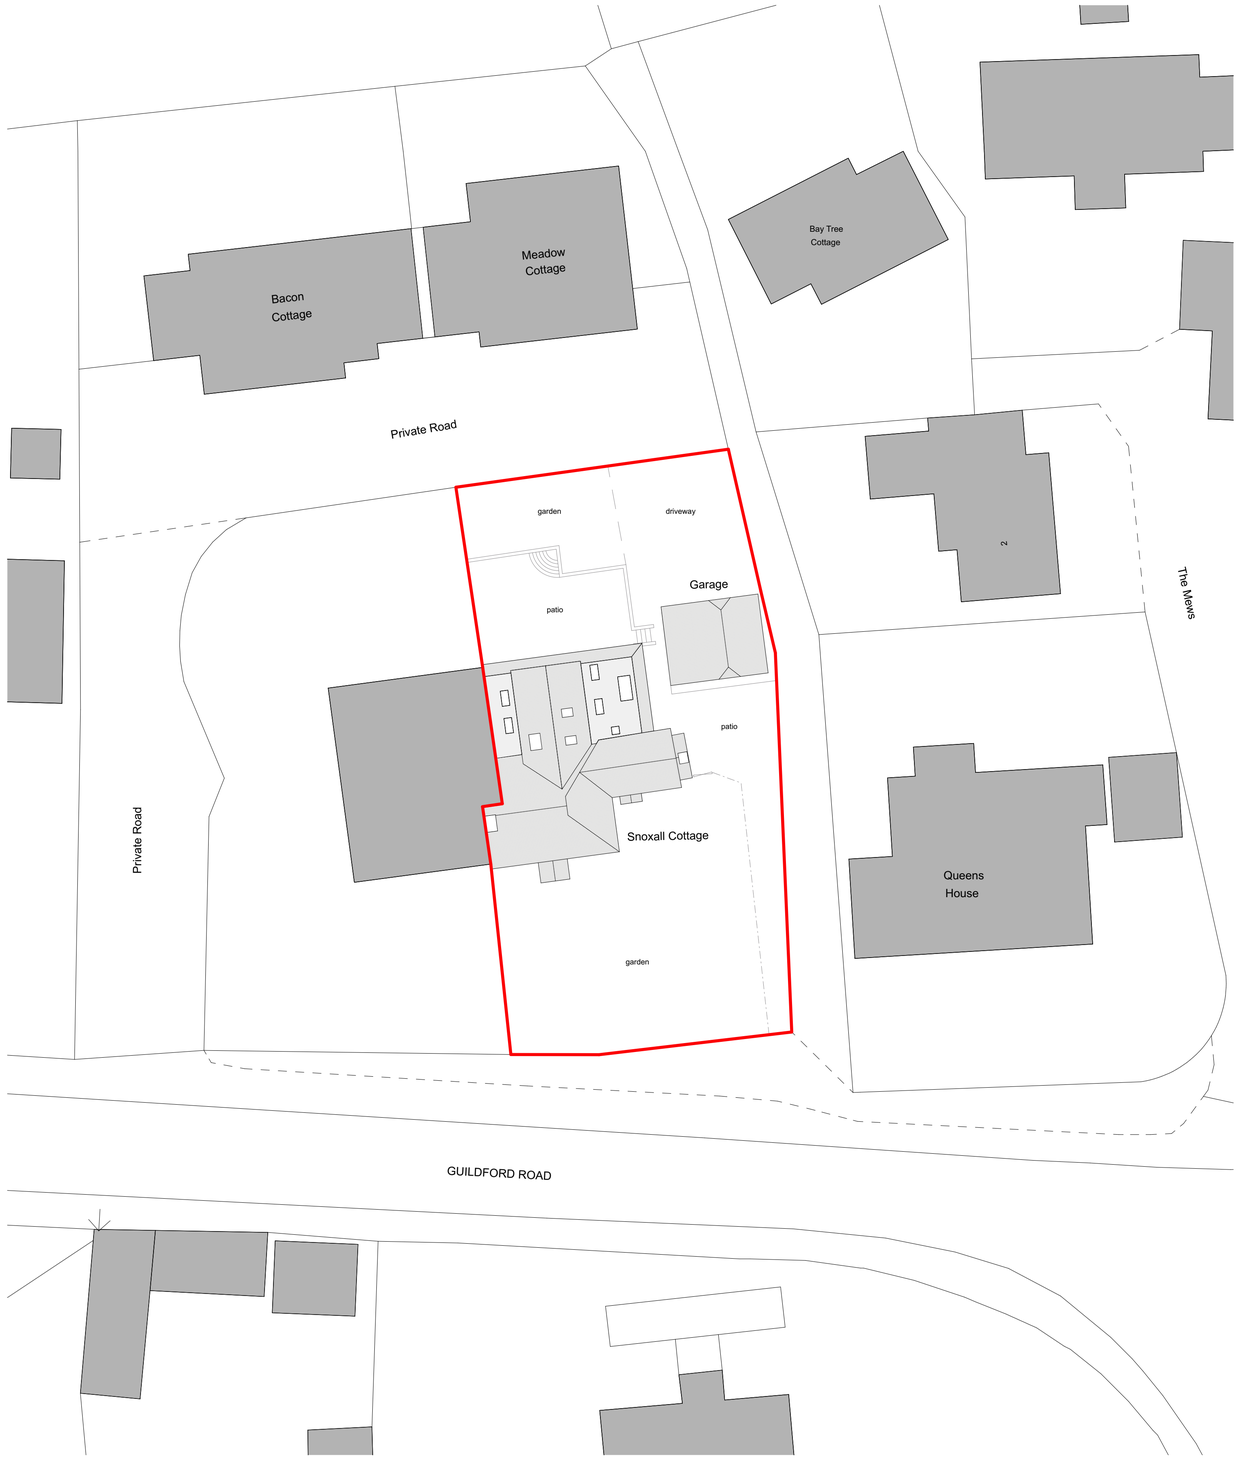

0 2 4 6 8 10 20

Copyright of this drawing is vested with Frame Architects and must not be copied without prior consent. All dimensions are in millimetres unless noted otherwise. Only written dimensions are to be taken, if any discrepancies are found contact Architect immediately.

Client
[redacted]

Address
Snoxall
Bucks Green
Horsham
RH12 3JF

Drawing Title
Proposed Site Plan

Drawing Number
1065.02.1001

Scale	Date	Drawn By	Status
1:200@A1	13.07.2026	DP	Planning

frame architects
07541 435754
hello@framearchitects.co.uk
arb Architects Registration Board
RIBA