



TREE PIT DETAIL: PJC-DETAIL 01

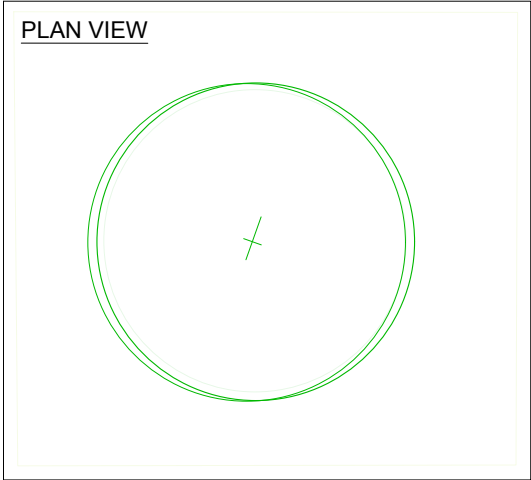

PROPOSED TREE PLANTING - OPEN GROUND
 [NO ROOT DIRECTOR REQUIRED]
 Mixed tree planting of UK Native and ornamental broadleaf trees.
 Minimum 400mm depth of specific purpose free draining topsoil to BS 3882:2015 & 500mm subsoil to BS8601:2013

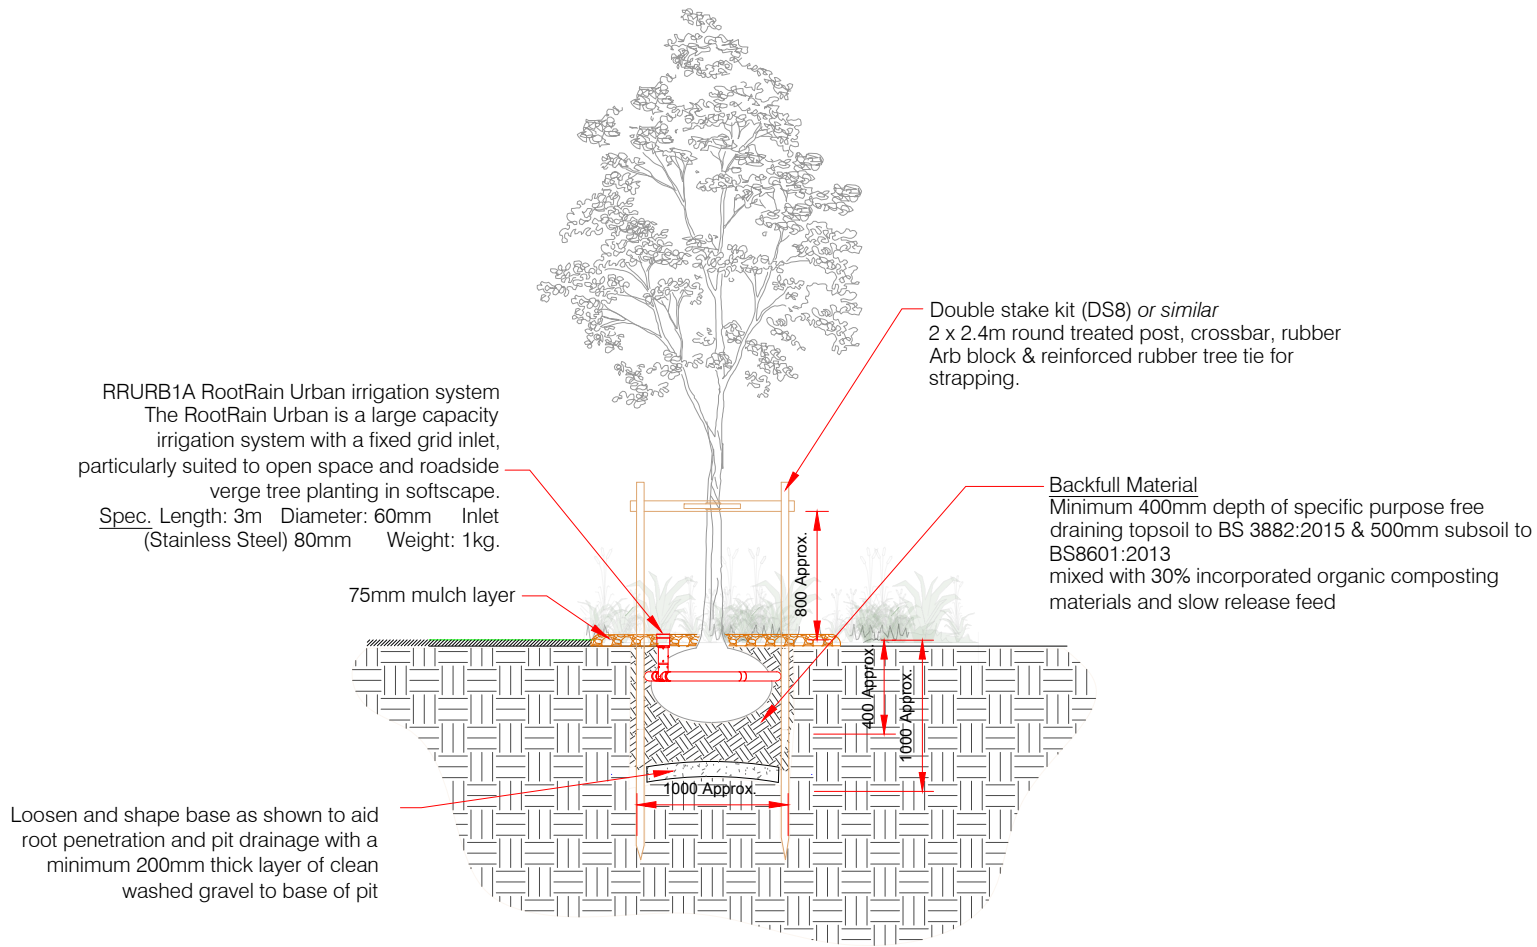

TREE PIT SUNDRIES / SPECIFICATION.


Tree pit ancillaries available from Green Blue Urban: <http://www.greenblue.com/gb/> (or similar)

11 x Large kits required in total:
 Staking System:
 11 x Double round stake kits with half round cross bar, rubber Arb block and strapping.
 TREE PIT DETAIL: PJC-DETAIL 01 - 11 No. trees
 Green Blue Urban: <http://www.greenblue.com/gb/>


7 x Small kits required in total:
 Staking System:
 7 x Single round stake kits secured to dominant stem of multi-stem specimen using Tom-Tie or Hessian arb strapping
 TREE PIT DETAIL: PJC-DETAIL 02 - 7 No. trees
 Green Blue Urban: <http://www.greenblue.com/gb/>

Tree Pit Irrigation System:
 18 x RootRain Urban: The RootRain Urban is a large capacity irrigation system with a fixed grid inlet, particularly suited to open space and roadside verge tree planting in softscape.
 Spec. Length: 3m Diameter: 60mm Inlet (Stainless Steel) 80mm
 Weight: 1kg.
 TREE PIT DETAIL: PJC-DETAIL 01 - 18 No. trees
 Green Blue Urban: <http://www.greenblue.com/gb/>

TREE PIT DETAIL: PJC-DETAIL 02

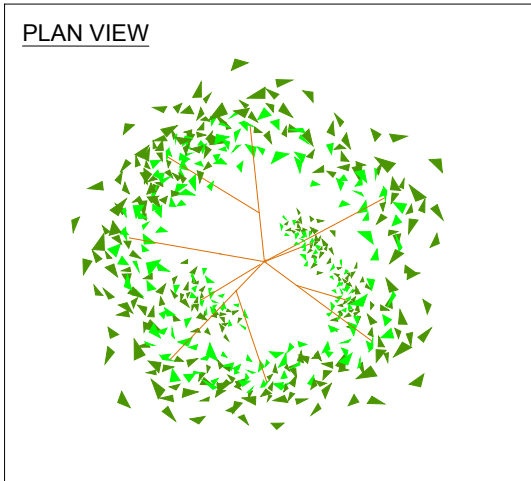

PROPOSED MULTI-STEM TREE / SHRUB PLANTING - PLANTING BED LOCATIONS
 [NO ROOT DIRECTOR REQUIRED]
 Multi-stem tree planting of ornamental broadleaf trees.
 Minimum 400mm depth of specific purpose free draining topsoil to BS 3882:2015 & 500mm subsoil to BS8601:2013

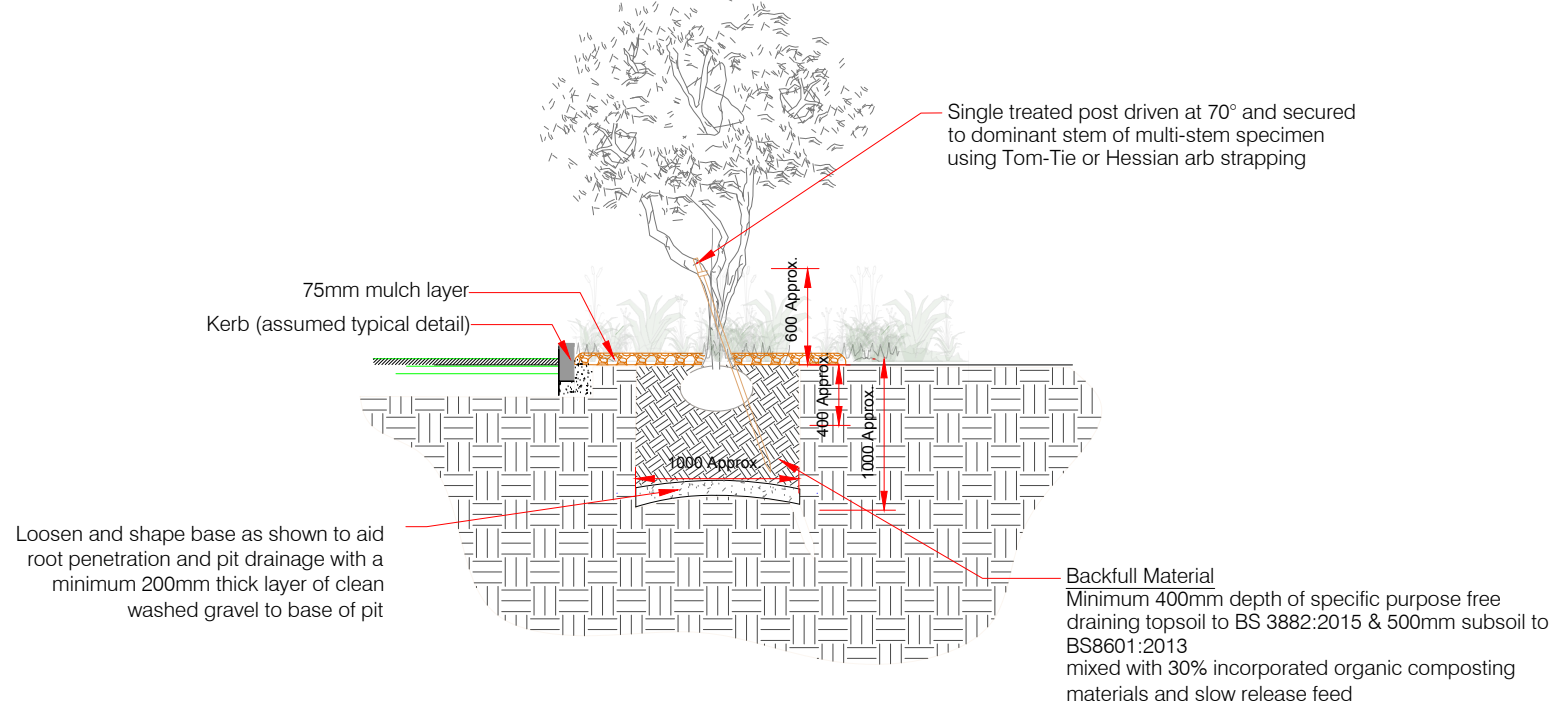

All works to conform to BS 5837:2012 Trees in relation to design, demolition and construction. Plus conforming to arboricultural method statements.
 BS 4428:1989 Code of practice for general landscape operations (excluding hard surfaces)
 BS 8545:2014 Trees: from nursery to independence in the landscape. Recommendations
 ASTM D5269 - 13 Standard Specification for Topsoil Used for Landscaping Purposes
 NOTE:
 This drawing indicates design arrangement only. All works to be undertaken in accordance with best practice and all current BS & Building Regulations.
 Use figured dimensions only after checking.
 Drawing to be printed and read in colour only.

Rev.	Description	Date
Client:	Simon Staempfli (Sussex Equine Hospital)	
Project Name:	Winterfold Farm Wimland Road Rusper Horsham West Sussex	
Drawing title:	Landscape Detail: Tree Pit Detail	
Drawing no:	PJC.1569.003	Rev:
Scale:	1:50 at A2	Date: 21.08.2026
Drawn by:	TR	Designed by: TR

