




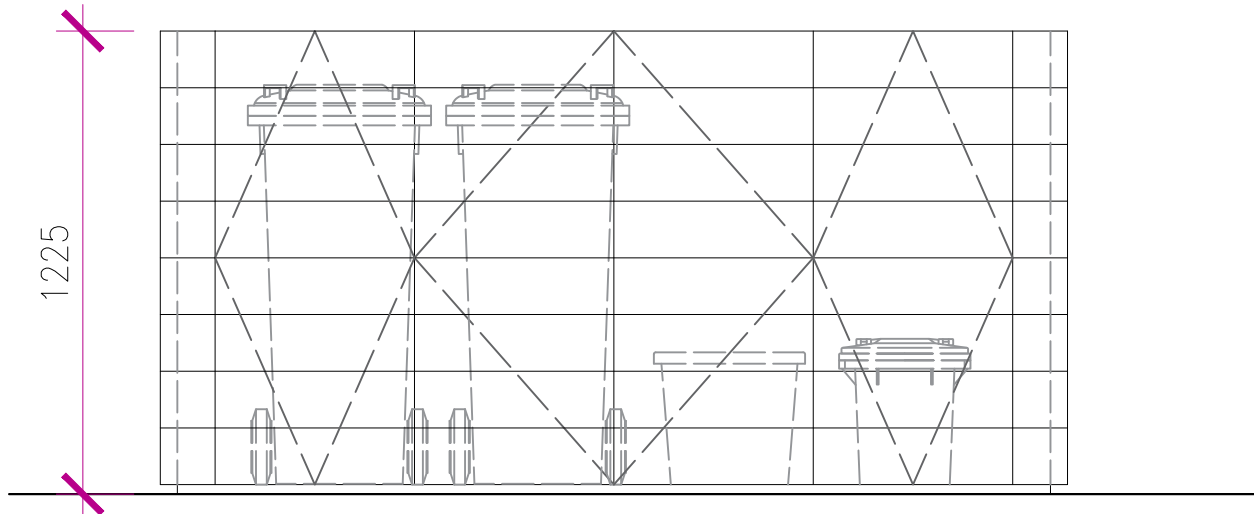


Front

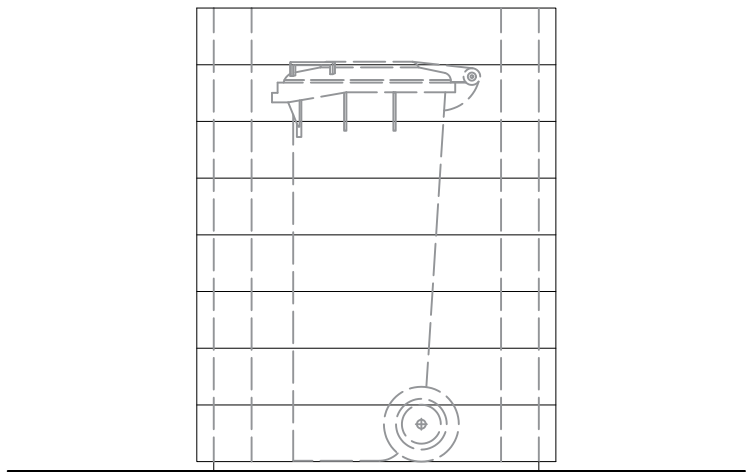

Side

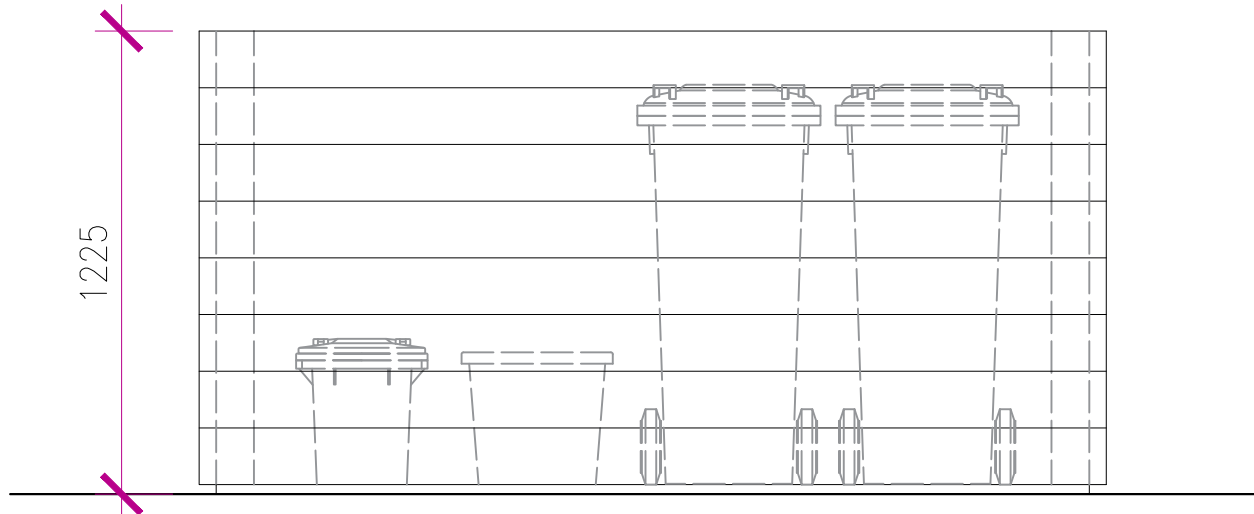


Rear

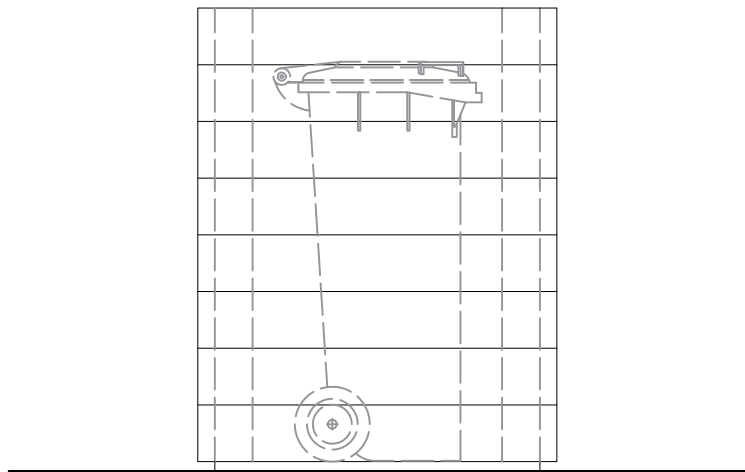


Side

REFUSE/RECYCLING STORE ELEVATION - AS PROPOSED
SCALE @ 1:20 ON AN A1 SHEET


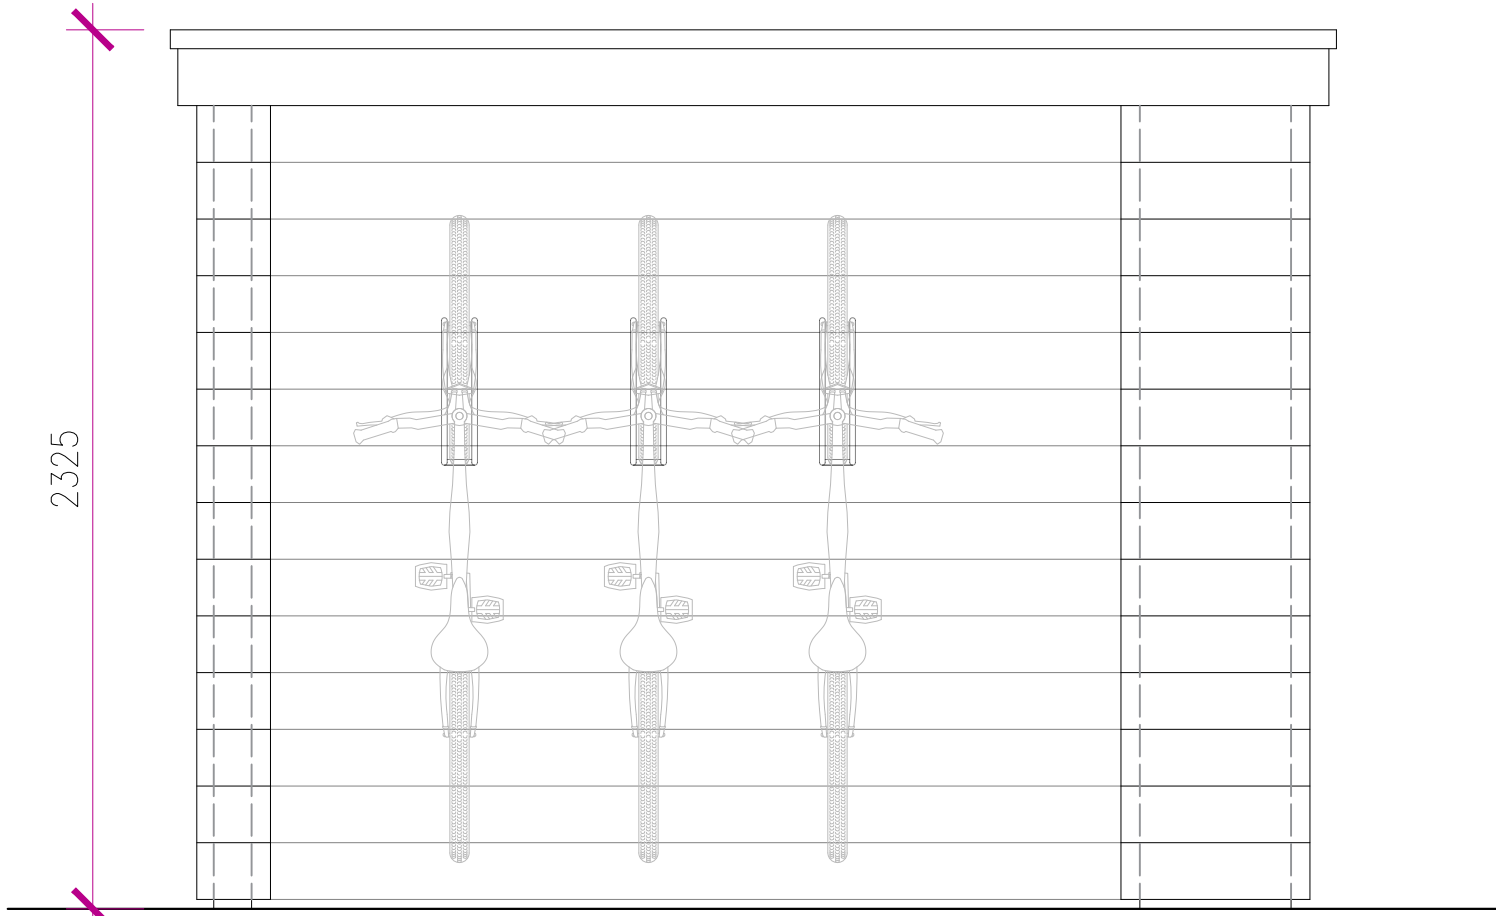


Front

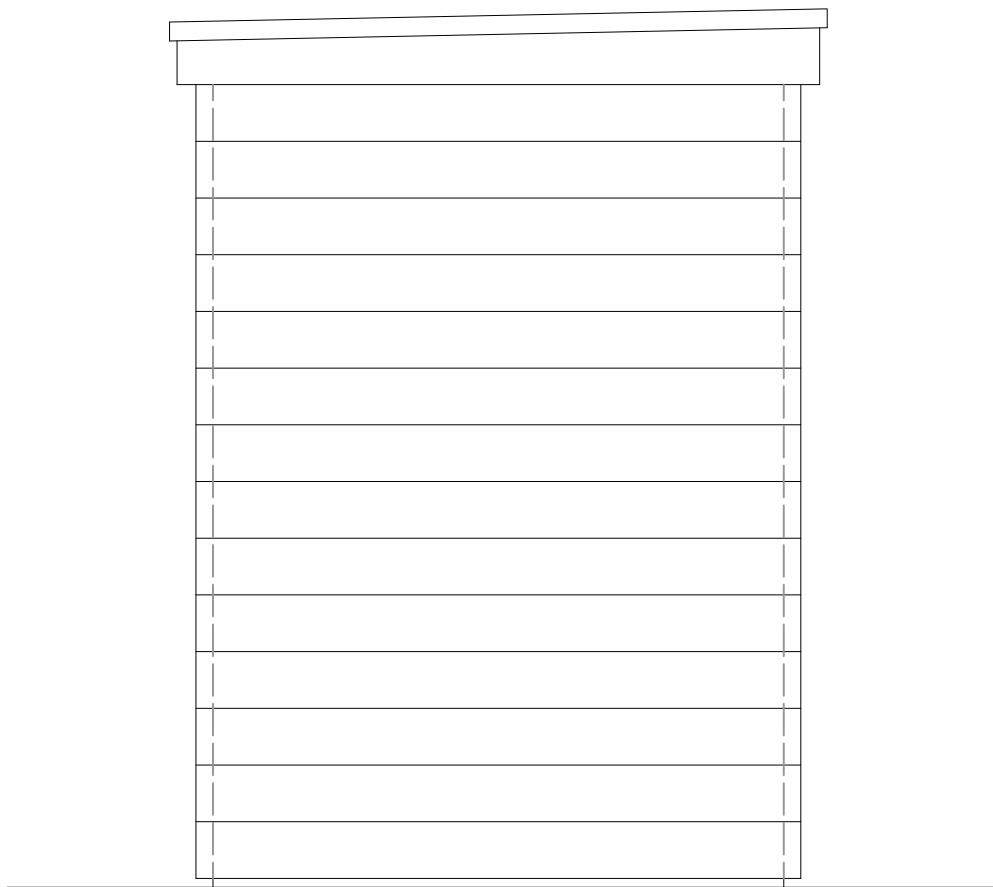


Side

REFUSE/RECYCLING STORE PLAN - AS PROPOSED
SCALE @ 1:20 ON AN A1 SHEET

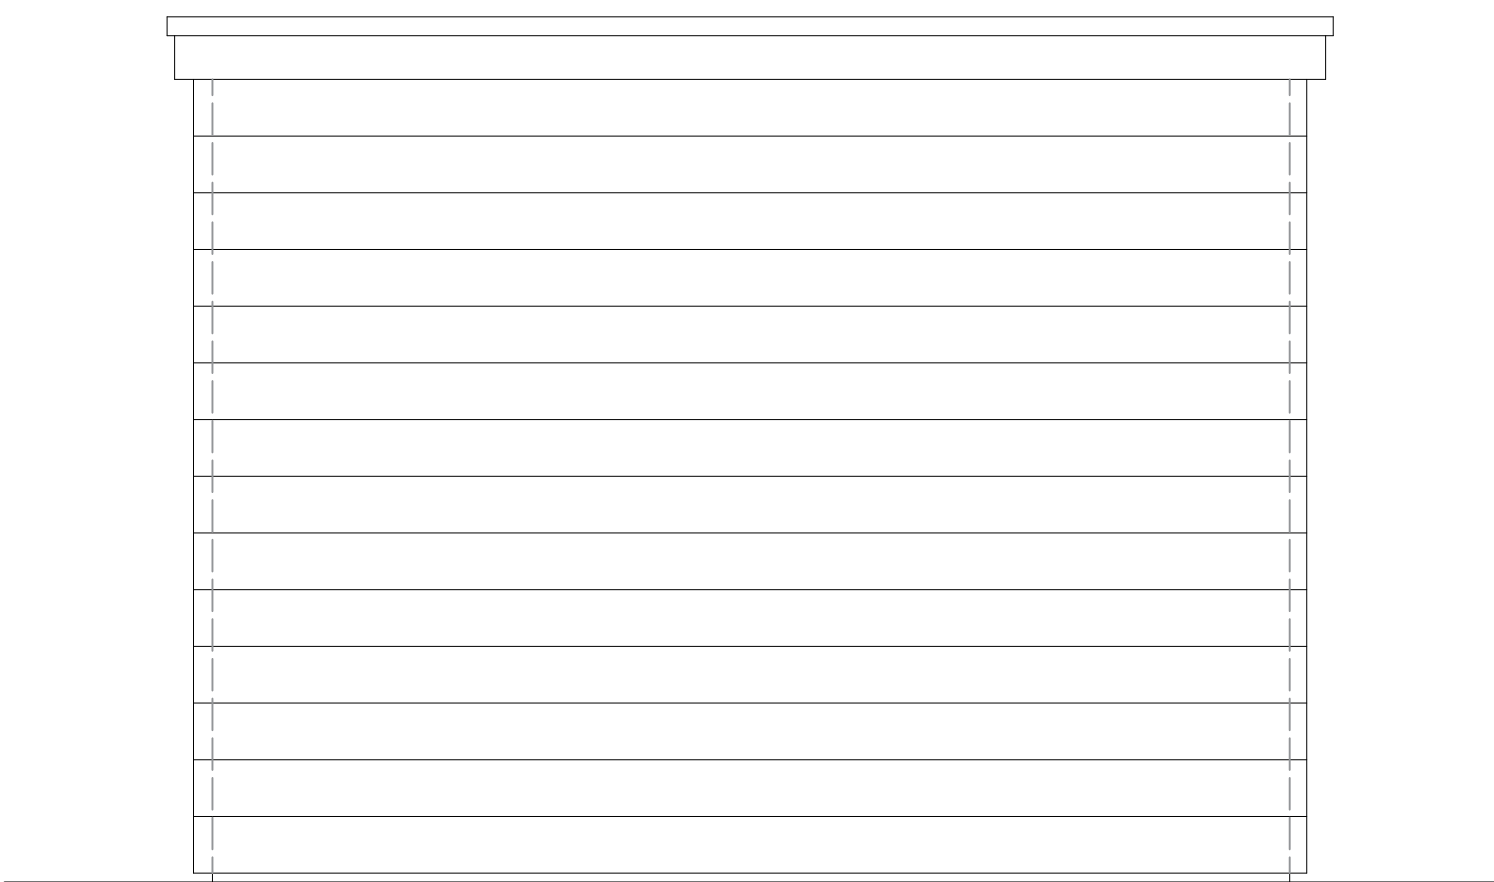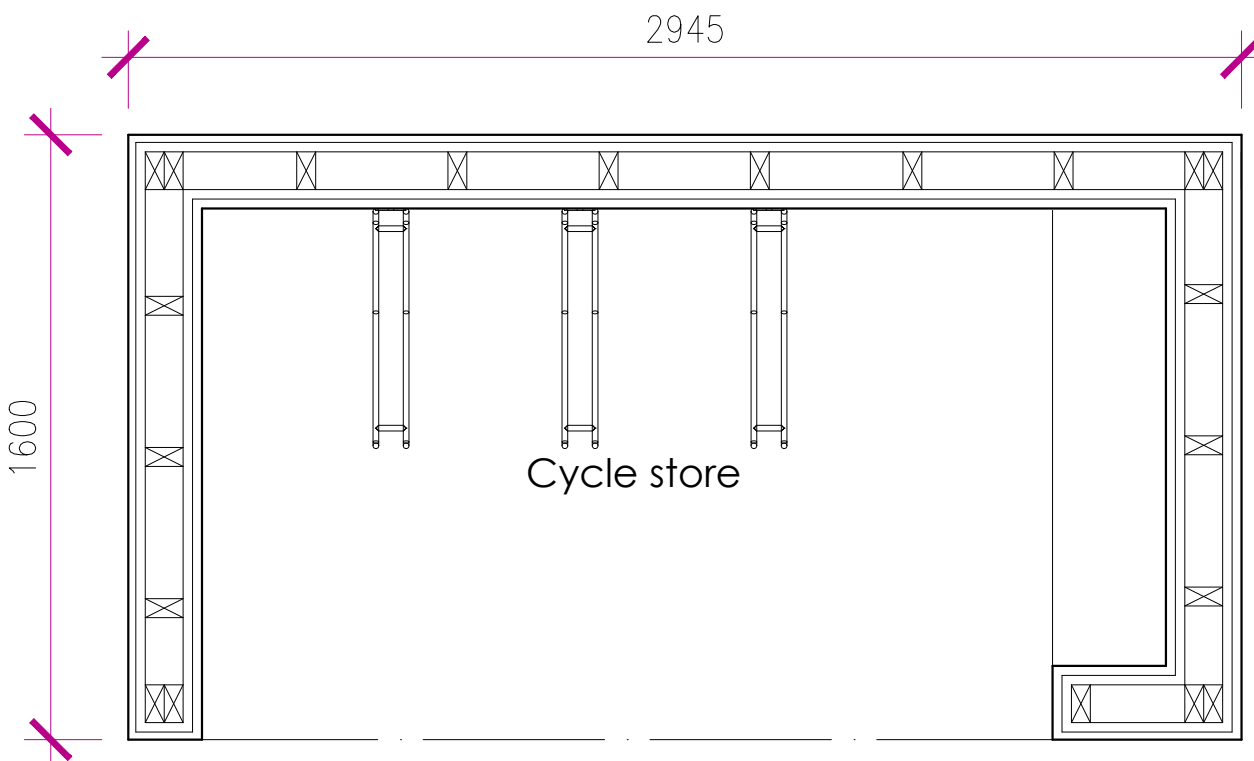


Rear

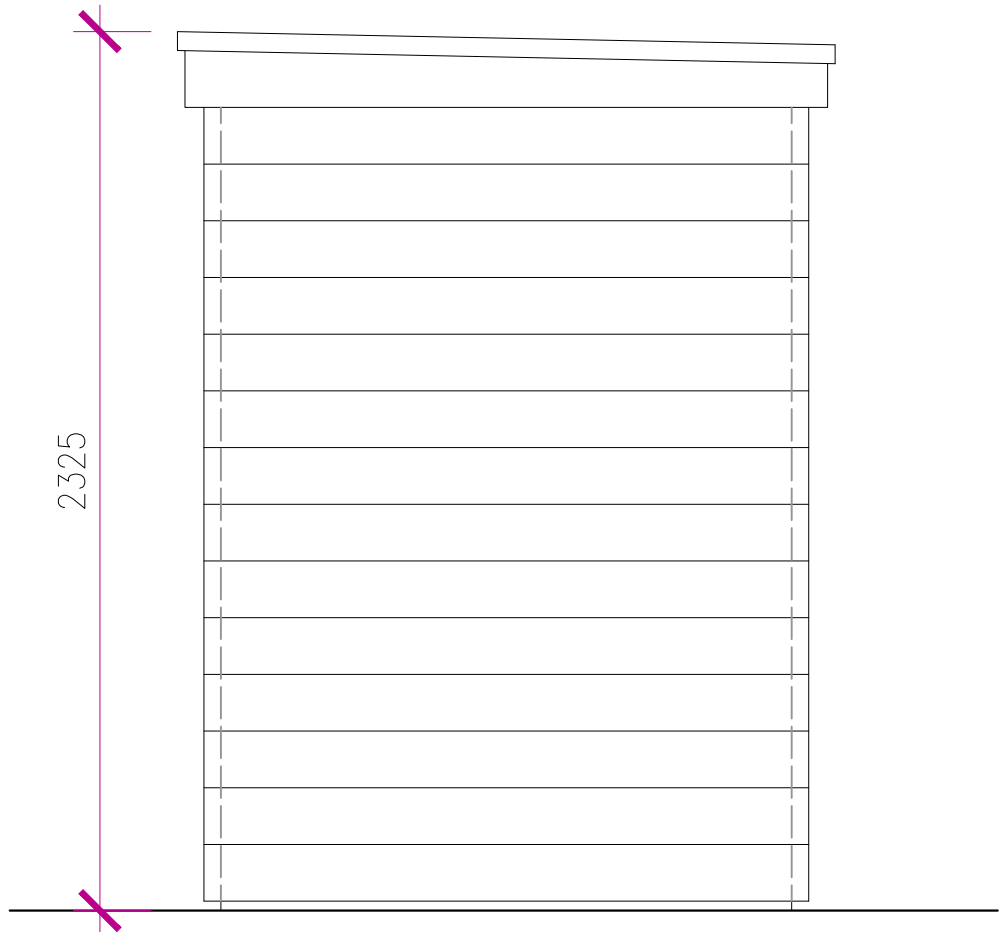

Side

CYCLE STORE PLAN - AS PROPOSED
SCALE @ 1:20 ON AN A1 SHEET

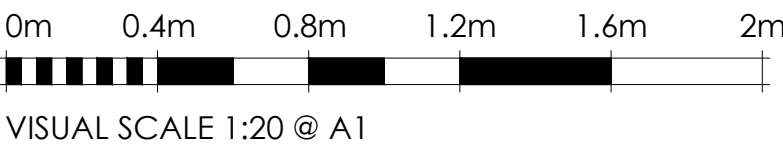

CYCLE STORE ELEVATIONS - AS PROPOSED
SCALE @ 1:20 ON AN A1 SHEET

REV.	DATE.	BY.	AMENDMENT.	CHK.							
PLANNING  2 Lucastes Mews, Paddockhall Road, Haywards Heath, West Sussex, RH16 1HE (01444) 452604 hh@gouldbaxter.co.uk www.gouldbaxter.co.uk NOTES: DO NOT SCALE OFF THIS DRAWING UNLESS FOR PLANNING PURPOSES. CHECK ALL DIMENSIONS ON SITE BEFORE ANY WORK IS COMMENCED. ALL GOODS MATERIALS AND WORKMANSHIP MUST CONFORM WITH CURRENT BUILDING REGULATIONS, BRITISH STANDARDS AND CODES OF PRACTICE. COPYRIGHT OF THIS DRAWING IS RETAINED BY GOULD PROPERTY CONSULTANTS LIP 1/A GOULD BAXTER AND IT MUST NOT BE REPRODUCED WITHOUT WRITTEN CONSENT. CLIENT: Simon Staempfli and Amy Stovold PROJECT: Winterfold Farm, Wimland Road, Rusper, West Sussex, RH12 4QU DRAWING: Refuse/Recycling and Cycle Store Details - As Proposed <table><tr><td>DATE. 21.05.2026</td><td>SCALE AT A1. 1:20</td><td>DRAWN BY. TG CHECKED BY. GB</td></tr></table> <table><tr><td>JOB NO. GH724</td><td>DRAWING NO. PL.001</td><td>REV. -</td></tr></table>						DATE. 21.05.2026	SCALE AT A1. 1:20	DRAWN BY. TG CHECKED BY. GB	JOB NO. GH724	DRAWING NO. PL.001	REV. -
DATE. 21.05.2026	SCALE AT A1. 1:20	DRAWN BY. TG CHECKED BY. GB									
JOB NO. GH724	DRAWING NO. PL.001	REV. -									