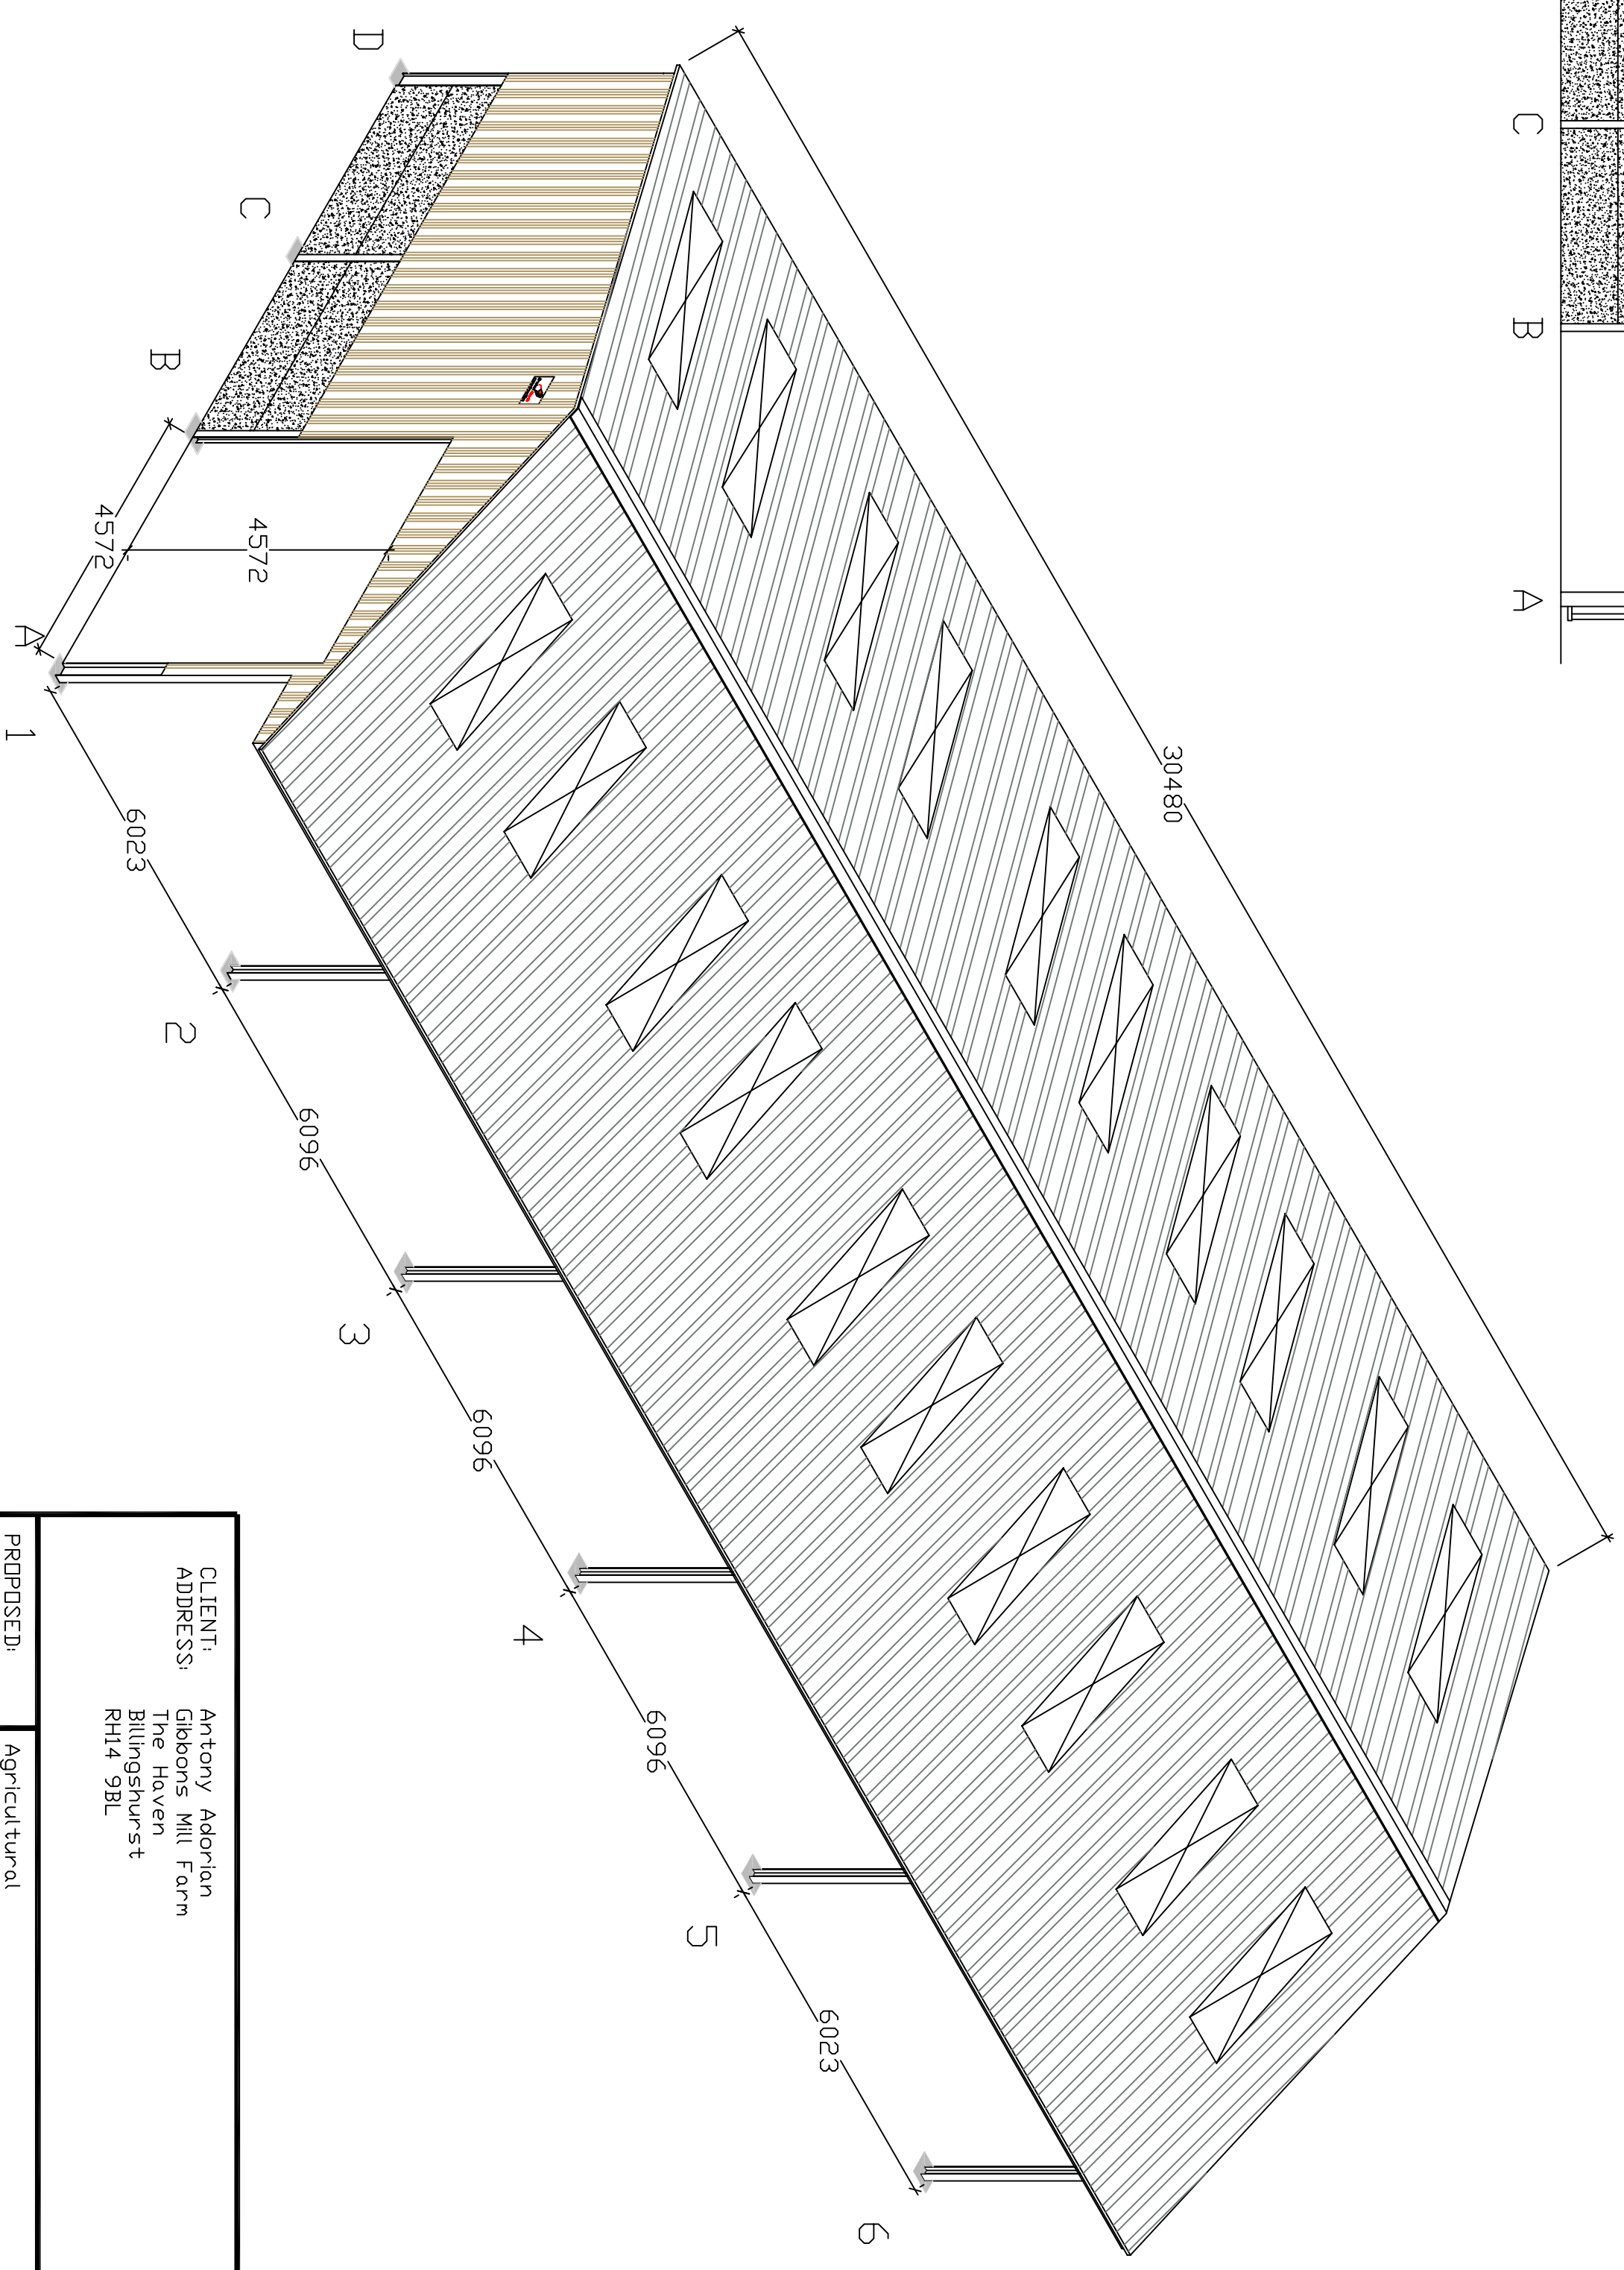
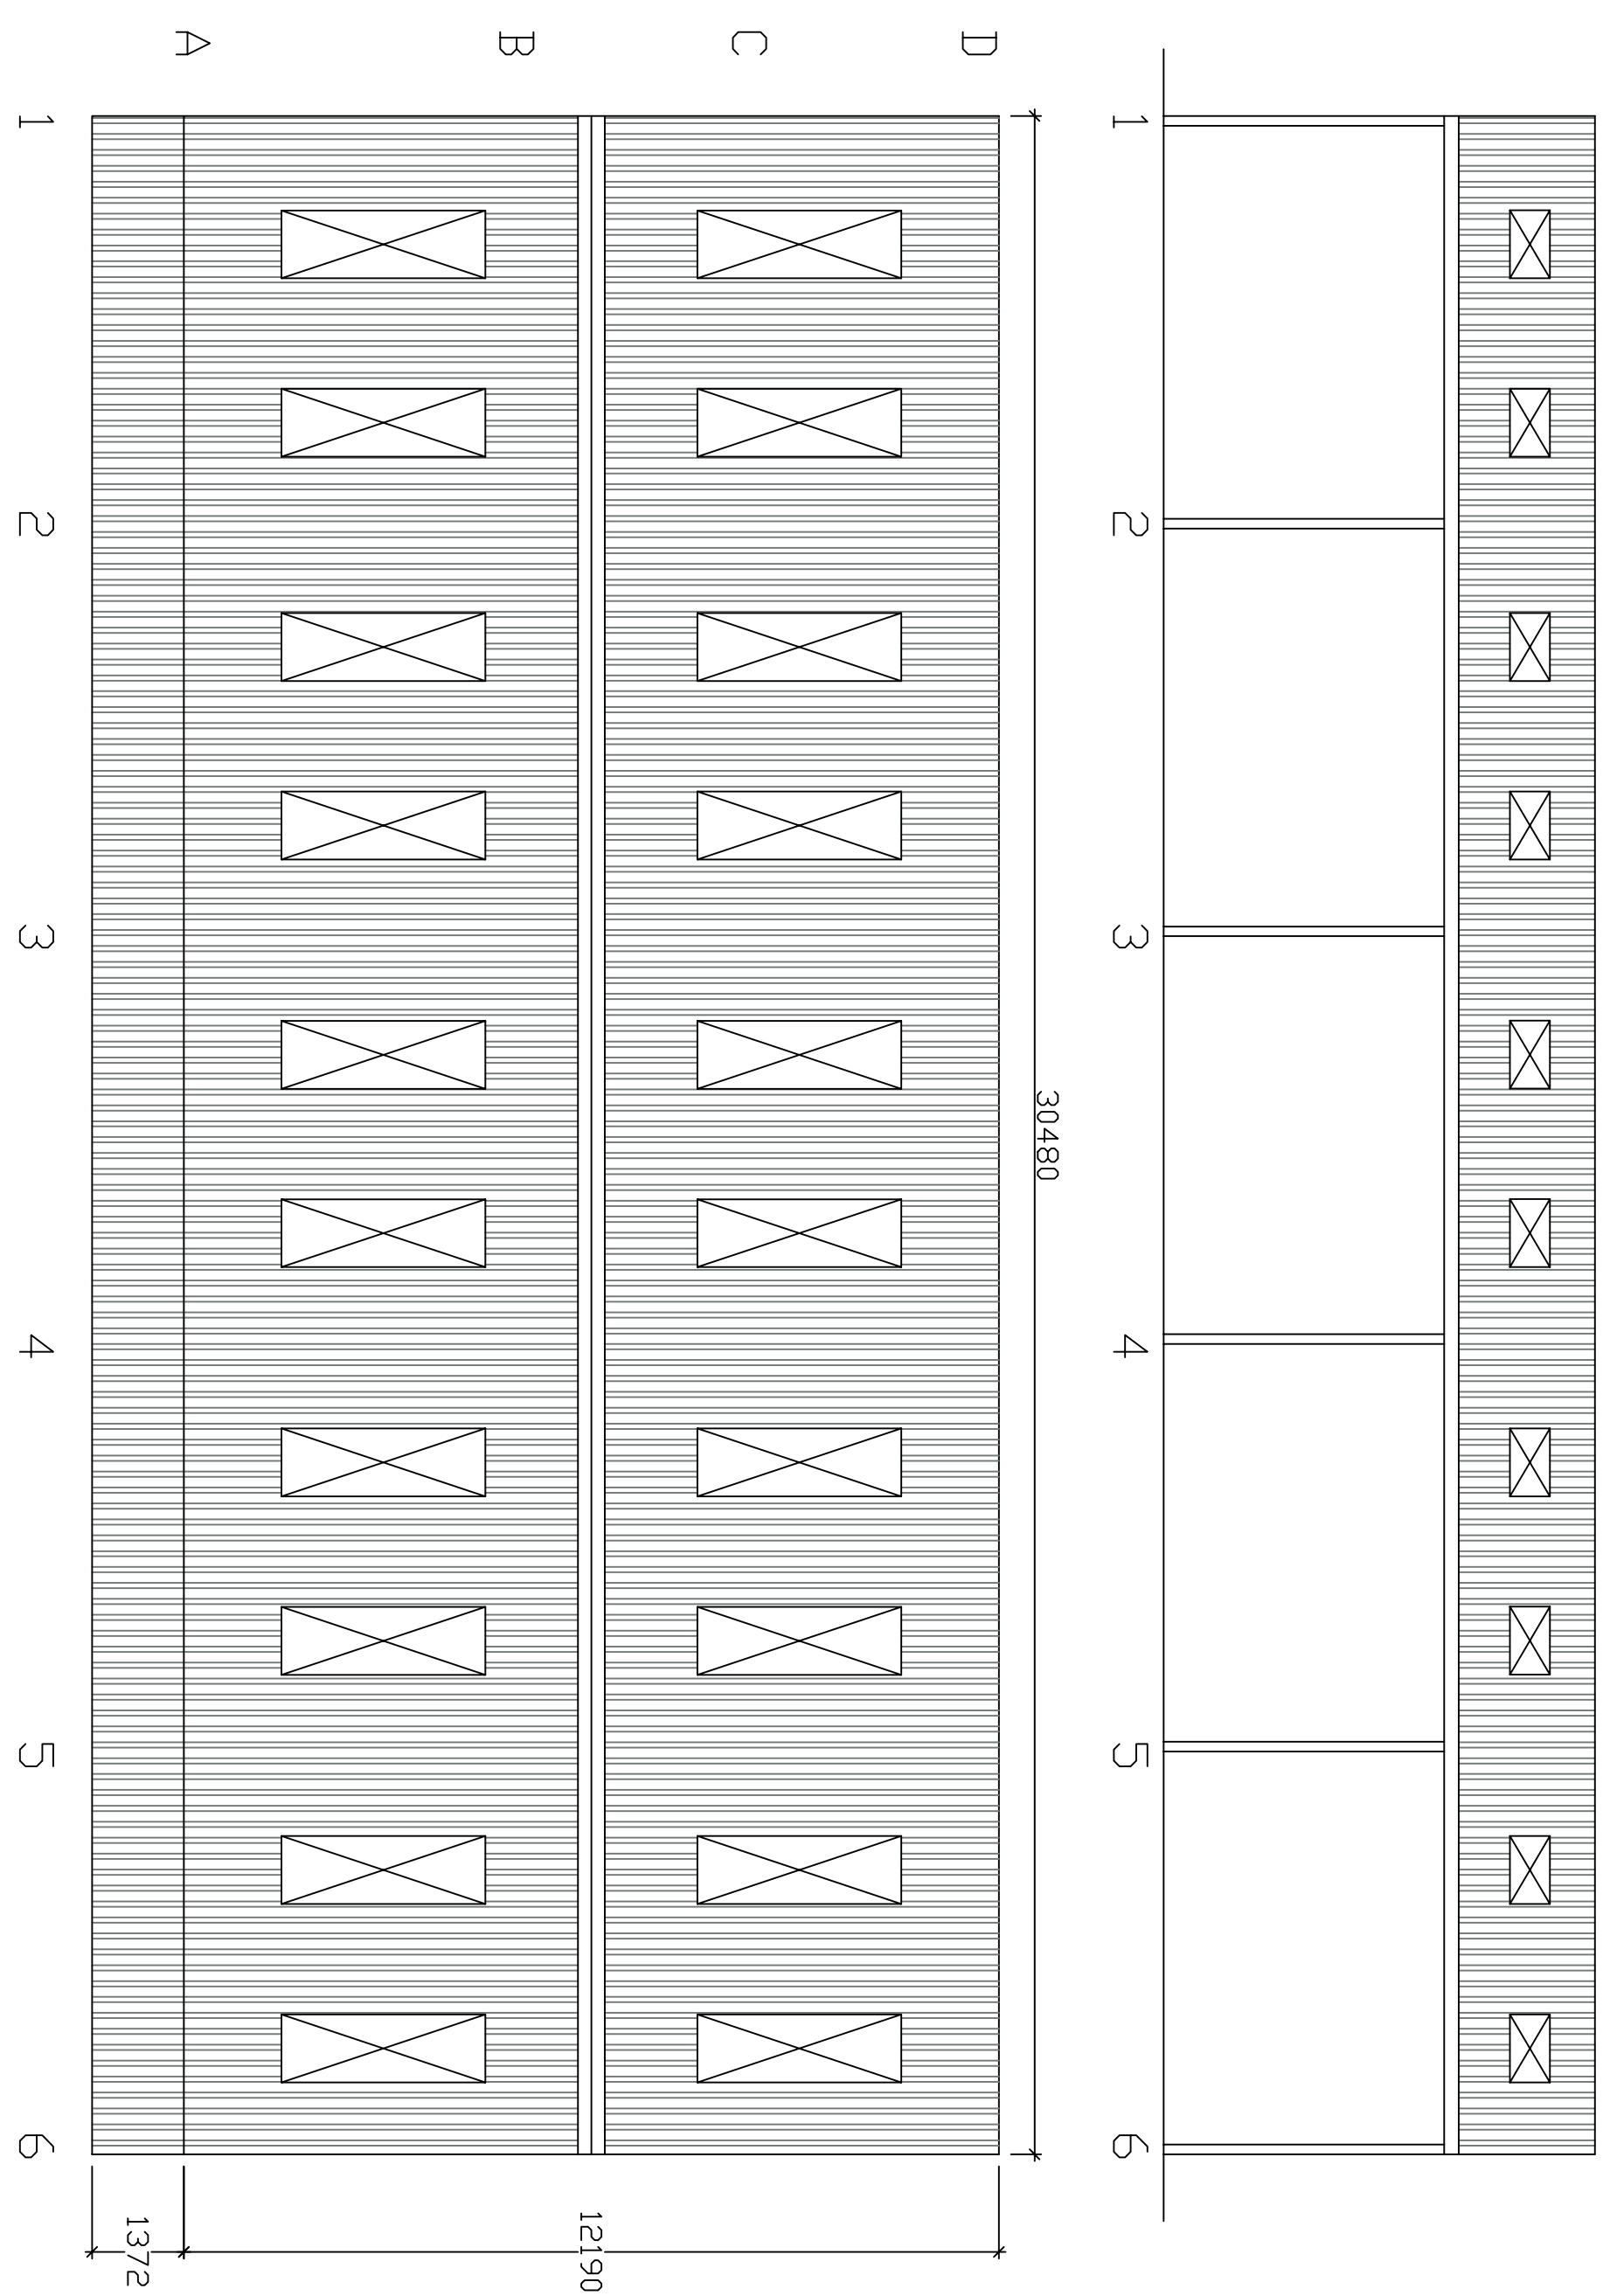
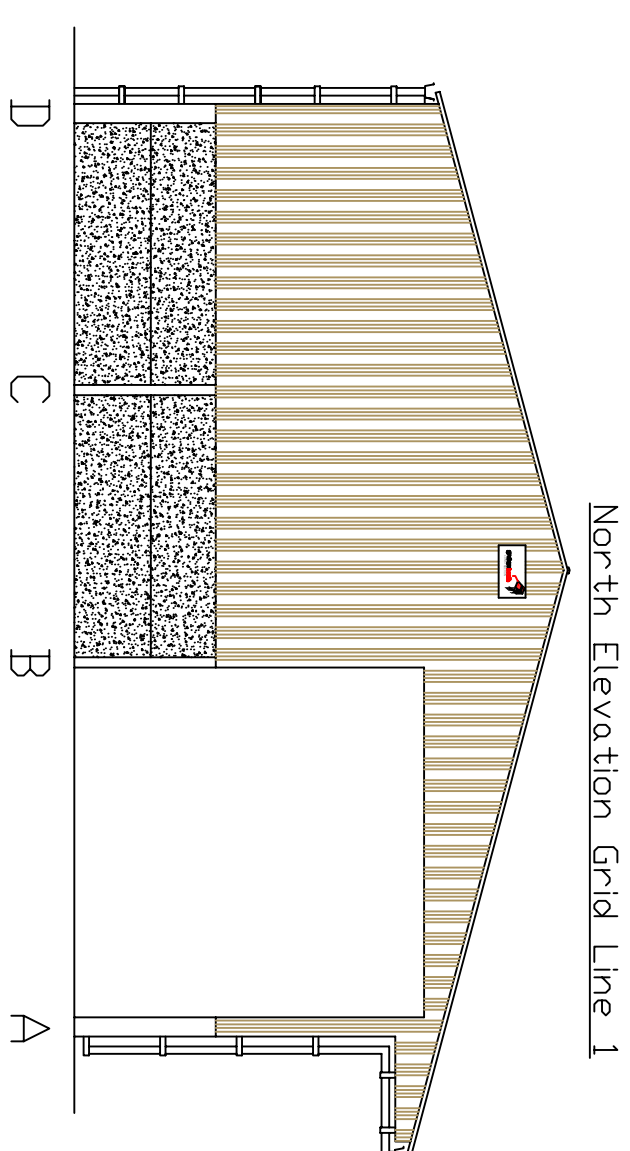
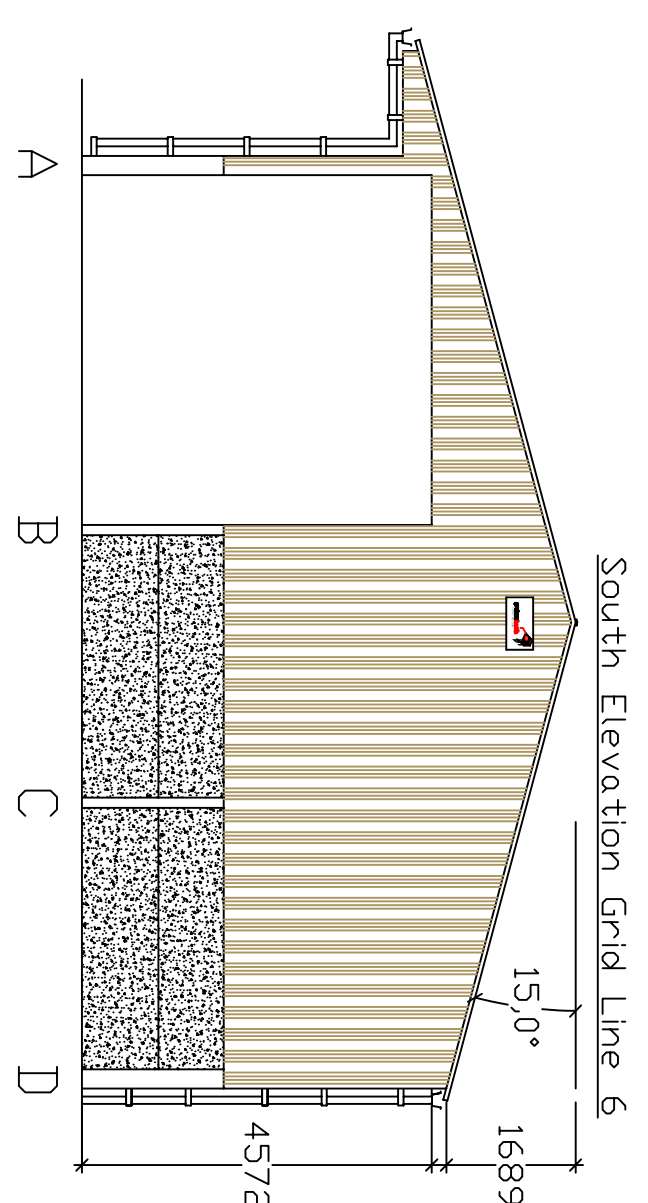
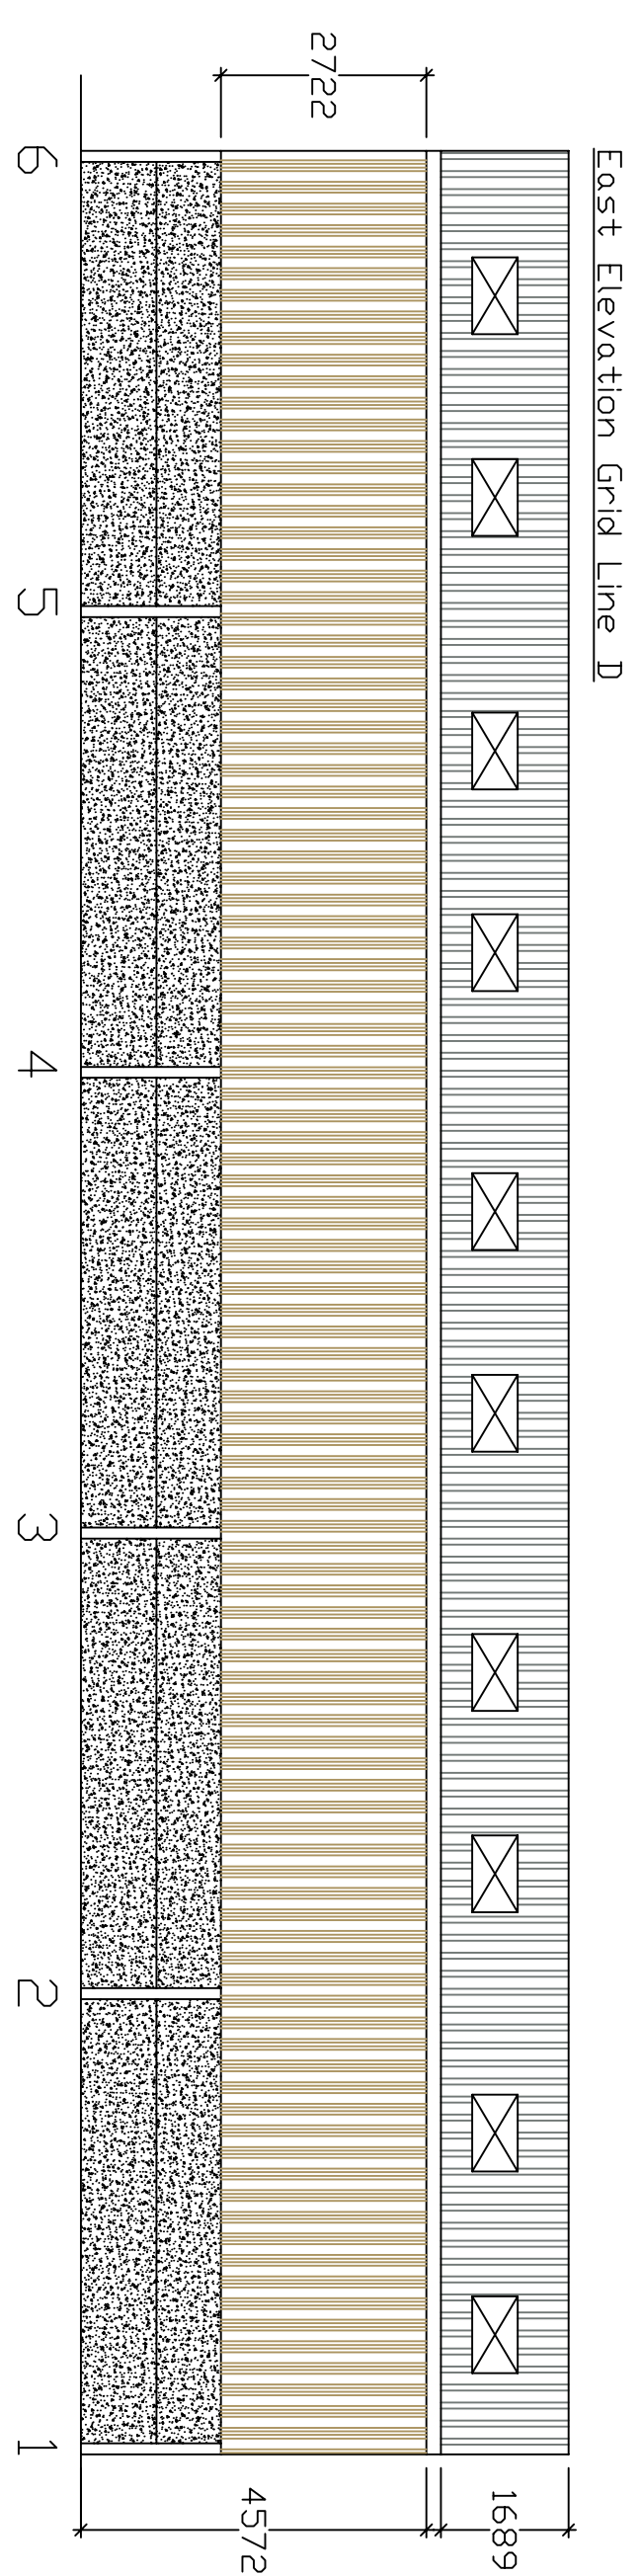


This Drawing is for Planning and Aesthetic purposes Only!
 Sizes subject to change due to Structural Calculation
 DO NOT INSTALL BASES TO THIS PLAN

CLIENT:	Anthony Adorian		
ADDRESS:	Gibbons Mill Farm The Haven Billingshurst RH14 9BL		
PROPOSED:	Agricultural		
SIZE:	100'0" X 40'0" X 15'0"		
DRAWN BY:	Jay Butler		
SCALE:	1/100	DWG NO:	
REV:		DATE:	14/10/2026

GRAHAM HEATH CONSTRUCTION Ltd
GRAHAM HEATH CONSTRUCTION LTD
THE CREAMERY
WRENBURY INDUSTRIAL ESTATE
STATION ROAD
WRENBURY
MIDWICH
CHESHIRE CW5 9EX
TEL: 01270 781155
FAX: 01270 781165