
This plan is licensed for
reproduction for planning purposes

PLOT
BOUNDARY

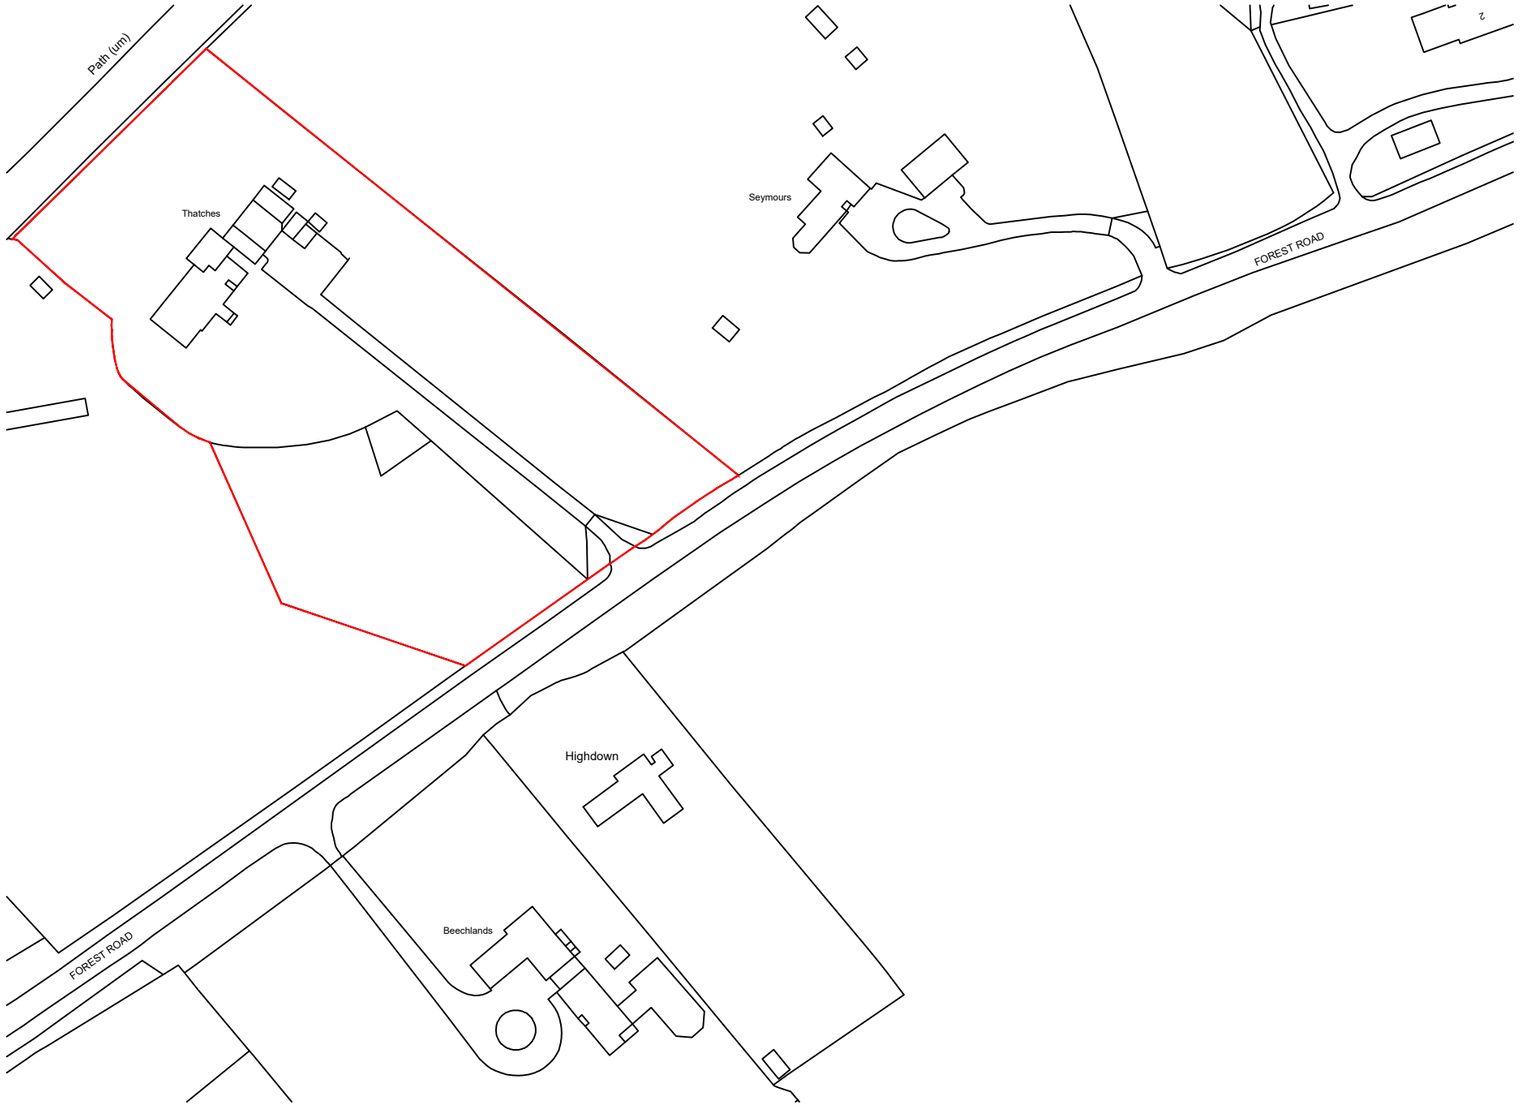

NORTH

1:1250

25m 0 25m 50m 75m 100m 125m

SCALE BAR 1:1250

DO NOT SCALE OFF THIS DRAWING

Revisions

PROJECT

Thatches, Forest Road Horsham

DRAWING

Location Plan

Scale	Date	Drg No
1:1250@A3	Oct. 2026	FR_EX_01
Drawn by		Revision
RS		

RS Architectural Designs

© Copyright