

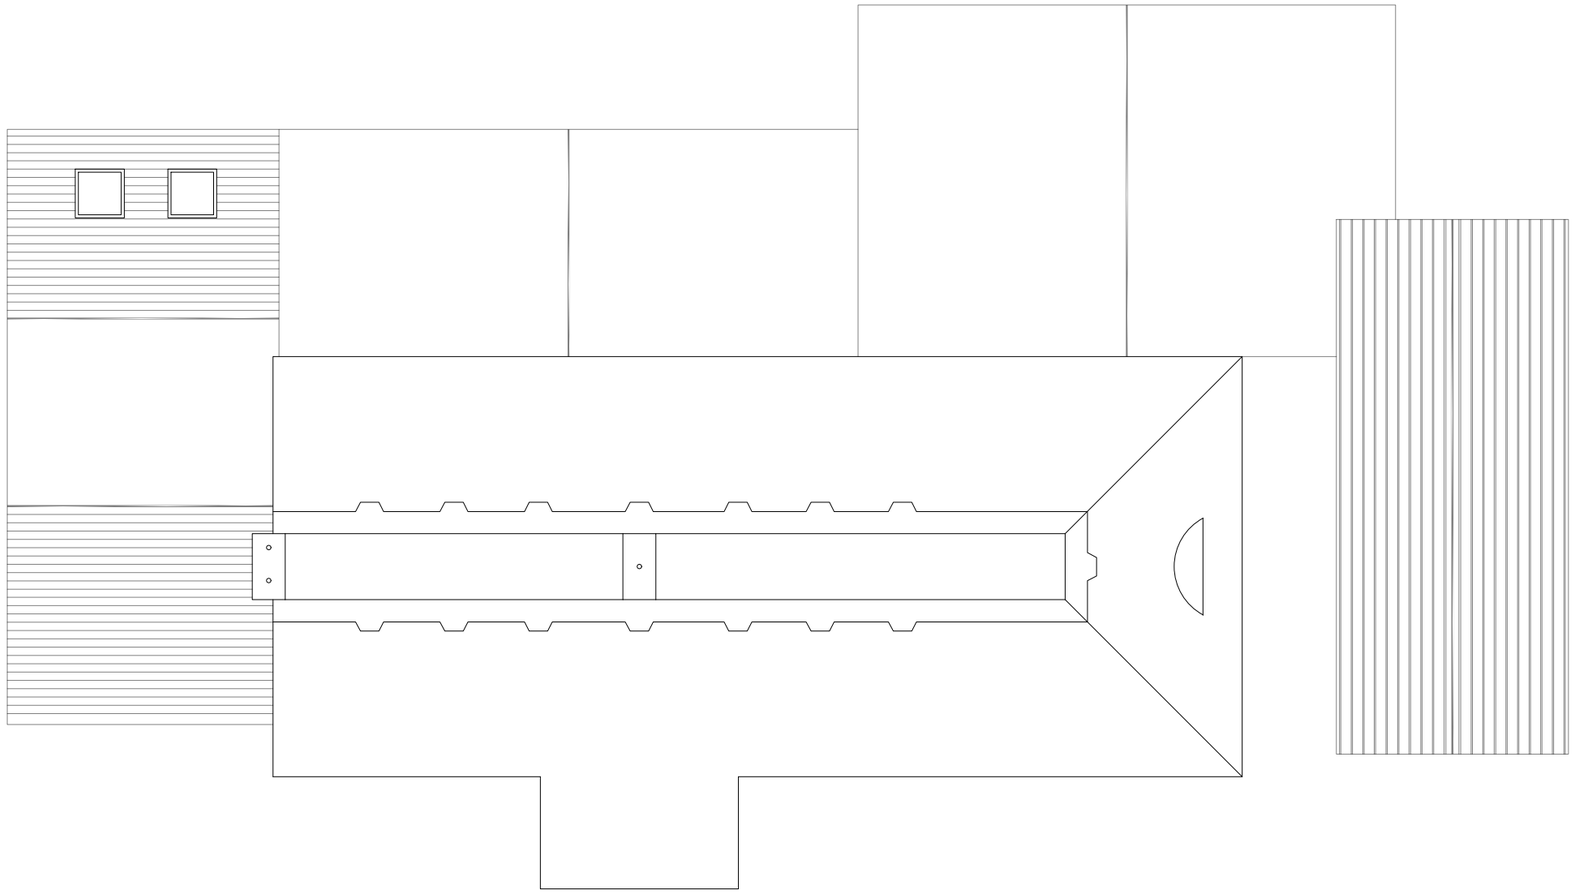



Roof Plan

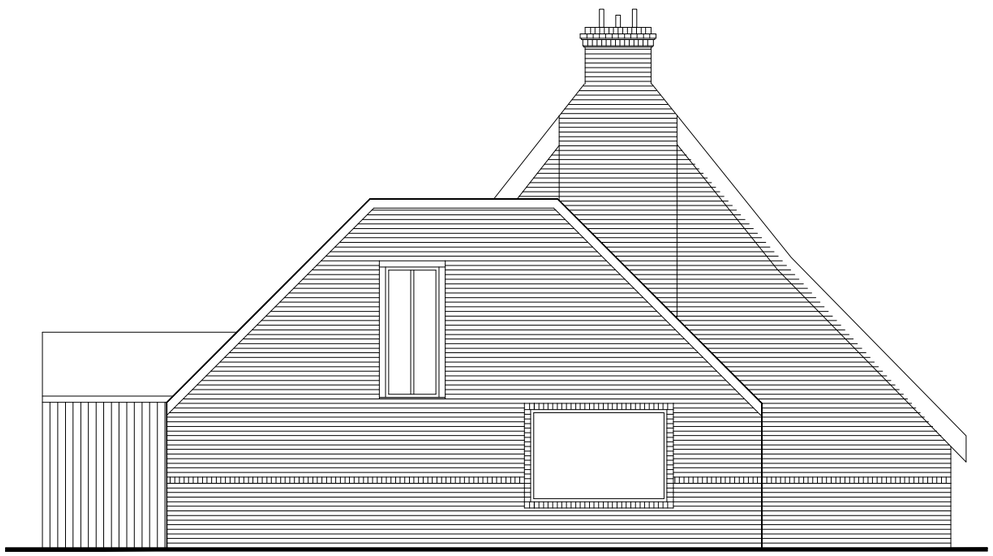

Side Elevation

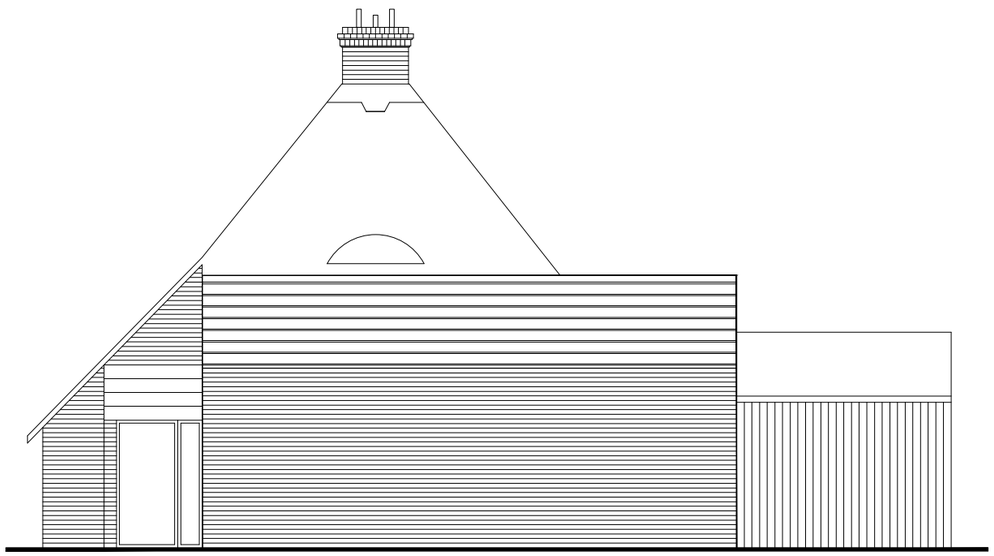

Side Elevation

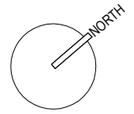

1 0 1 2 3 4 5

Metres

Revisions

PROJECT

Thatches, Forest Road Horsham

DRAWING

Elevations & Roof Plan Existing

Scale	Date	Drg No
1:100@A3	Octt. 2026	FR_EX_04
Drawn by		Revision
RS		

RS Architectural Designs

Copyright