


Front Elevation

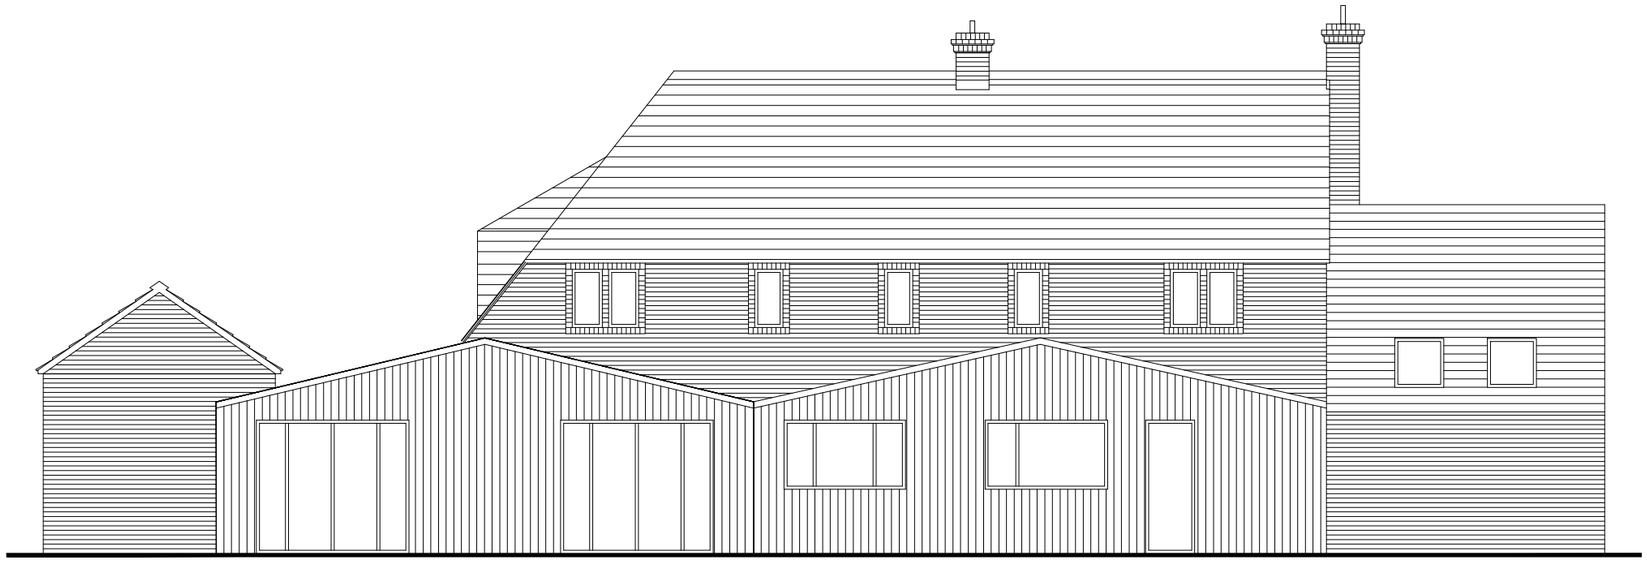

Rear Elevation

1 0 1 2 3 4 5

Metres

Revisions

PROJECT

Thatches, Forest Road Horsham

DRAWING

Elevations Proposed

Scale	Date	Drg No
1:100@A3	Oct. 2026	FR_P_03
Drawn by		Revision
RS		

RS Architectural Designs

© Copyright