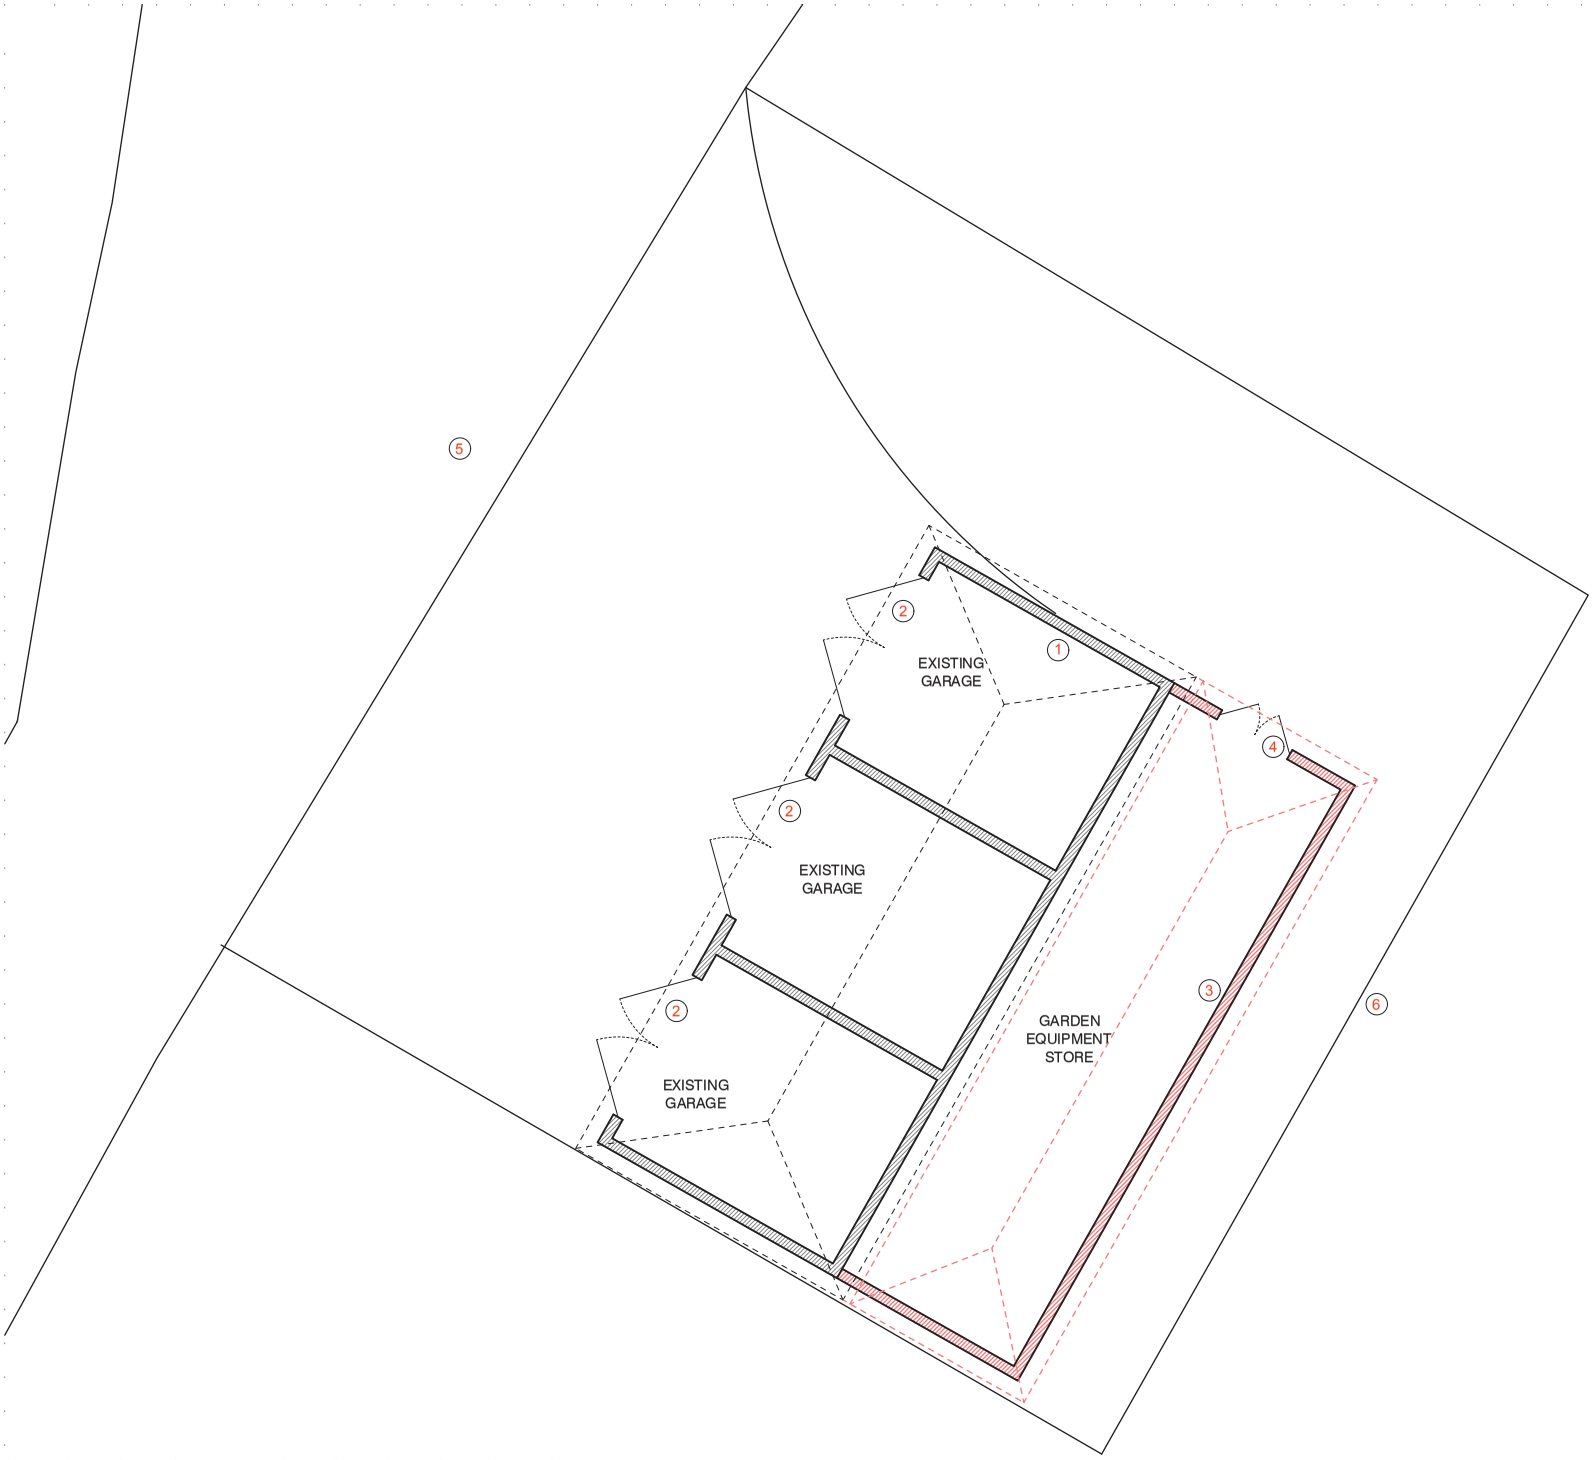

Key:

1. Existing wall
2. Existing garage doors
3. Proposed wall to match existing
4. Proposed door to match garage doors
5. Existing Road
6. Existing Fence

0 1 2 3 4 5 6 7 8 9 10

PHYSICAL SCALE IN METRES 1:100

(1) Garage Floor Plan as Proposed
Scale: 1:100

Notes
This drawing has been prepared for the purpose of gaining planning permission only and does not purport to be a working or contractual drawing and should not be used for any building or contractual purposes.
This drawing has been prepared based on survey drawings and information prepared by others.
All dimensions and levels on all drawings must be checked and verified on site before commencement of works.

© Copyright
This drawing is the property of James Wells Architects / James Wells Commercial Architects. No disclosure or copy of it may be made without the written permission of James Wells Architects.

Proposed
Existing

N

Revisions

Date	Rev	Details
12/09/2024	/	Issued for Planning

JW/A
James Wells Architects
Sussex House, 12 Crane Street,
Chichester, West Sussex, PO19 1LJ
T: 01243 940020
E: admin@jameswellsarchitects.co.uk

Project Title & Address
Stable House
Horsham
RH13 0BF

Drawing Title
Garage Floor Plan
as Proposed

Scale	Creation Date	Status
1:100@A3	Sep 2024	**PLAN**

Project No.	Drawing No.	Revision
671	**114**	**/**