


Rear / South Elevation
Existing

1:100@A3



Side / West Elevation
Existing

1:100@A3

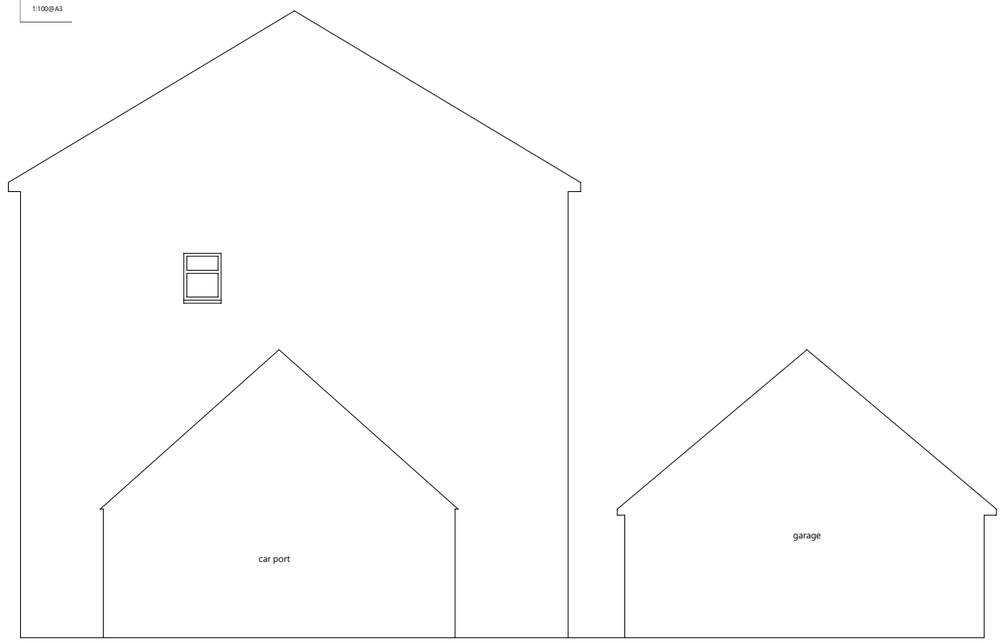

Side / East Elevation
Existing

1:100@A3



NOTES:

This drawing is subject to copyright and should not be reproduced without permission.
All dimensions in millimeters unless otherwise stated.

These Plans are subject to 'Planning and Building Regulation Approval' or any other statute in law before building commences. All building work is subject to Building Control Approval.

Any structural work where mentioned on the drawing is subject to a qualified structural and civil engineer calculations before building work commences.

All drawings marked preliminary or planning are not to be built or manufactured from.

Boundary line indicative only. Exact location must be determined on site before building work commences.

Any discrepancies found in this drawing to be brought to the attention of Draw Plans for rectification.

Plans Details:
Elevation Plans
Existing

Drawing No: Extension Design Plans 002

Scale: 1:100@A3

Designer: TGN

Ref: 5375334

Date: May 2024

Client Details:
Gillian Roca

Property Details:
58 Ellis Road
Broadbridge Heath
Horsham
RH12 3GR

DRAWPLANS
ARCHITECTURAL DESIGNERS & CONSULTANTS
65 Kings Hall Road BR3 1LR
Tel: 07376 975 252 / support@drawplans.uk
www.drawplans.uk
Draw Plans © Copyright