Site Plan

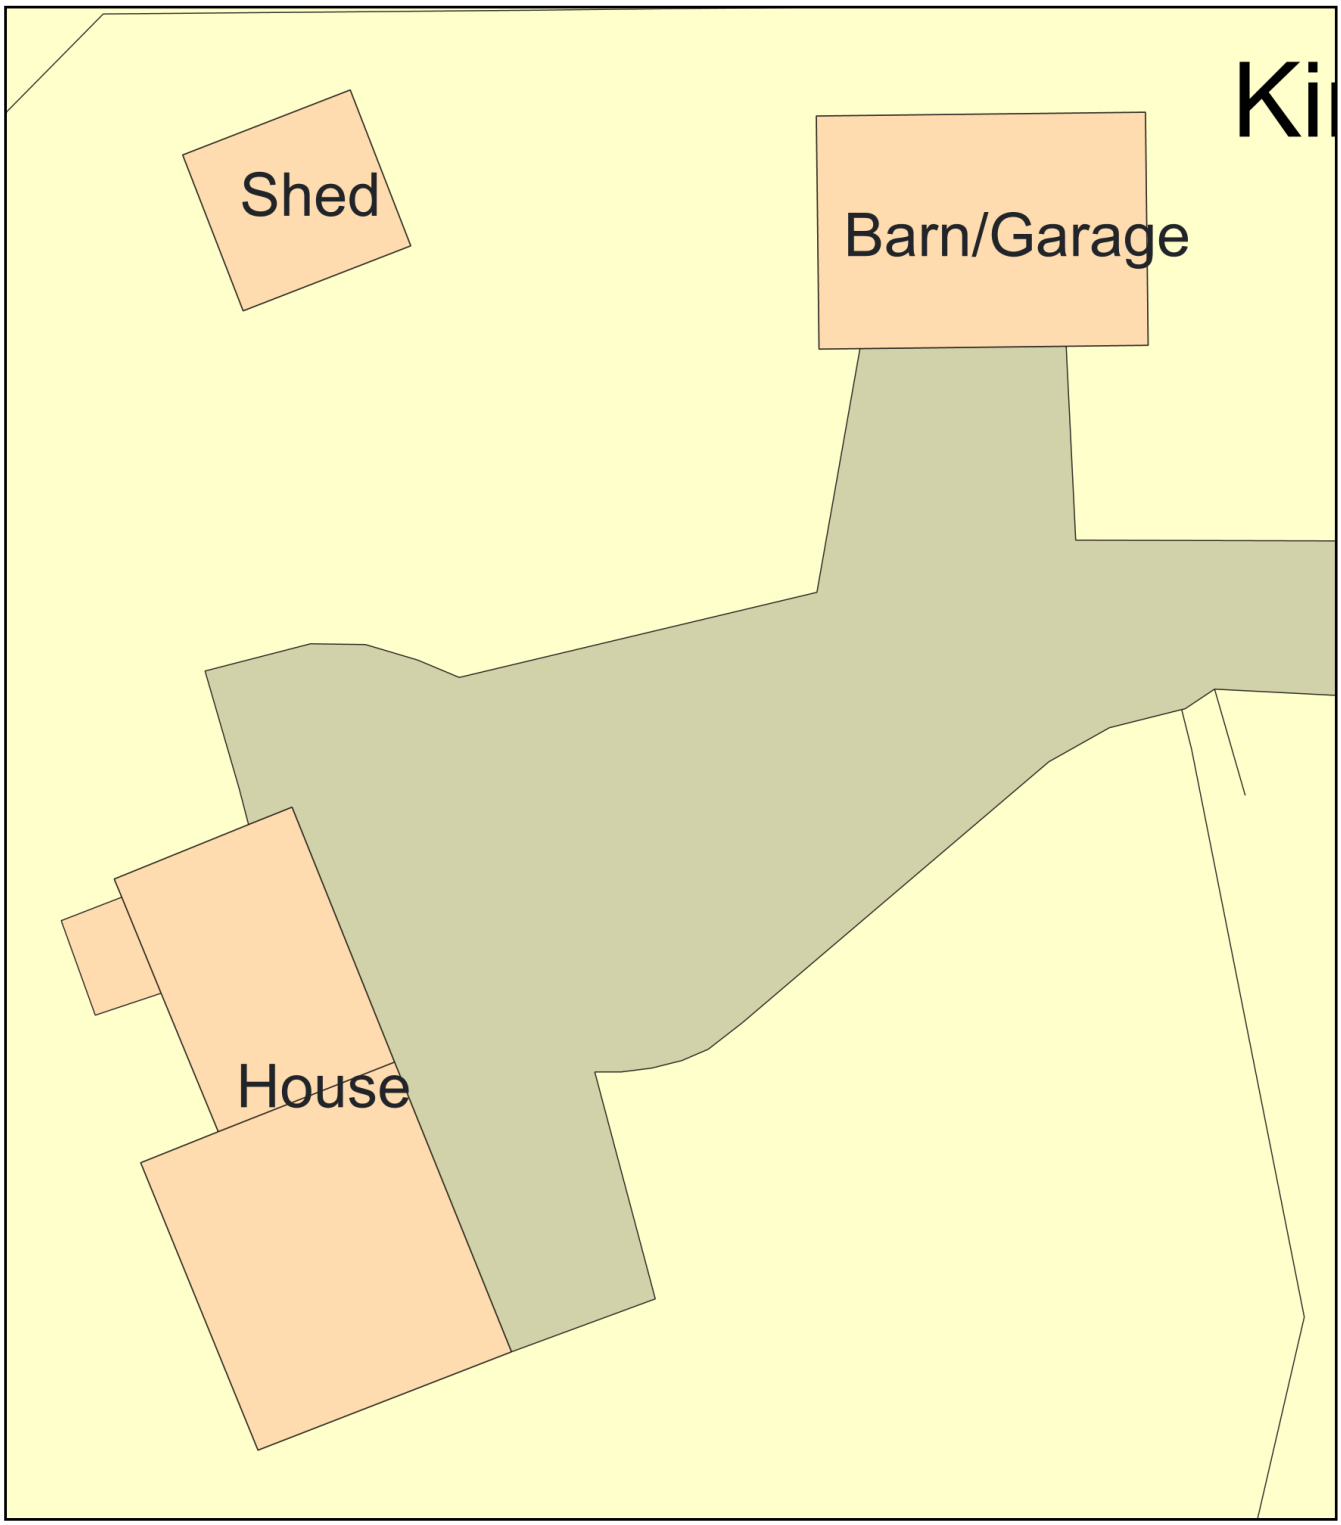

0 10
Metres

N

ReQuestaPlan

Plan Produced for: Peter Hitchcock

Date Produced: 25 May 2024

Plan Reference Number: TQRQM24146153531341

Scale: 1:200 @ A4

© Crown copyright and database rights 2023 OS 100042766