

1 Front Elevation - Proposed
1 : 50

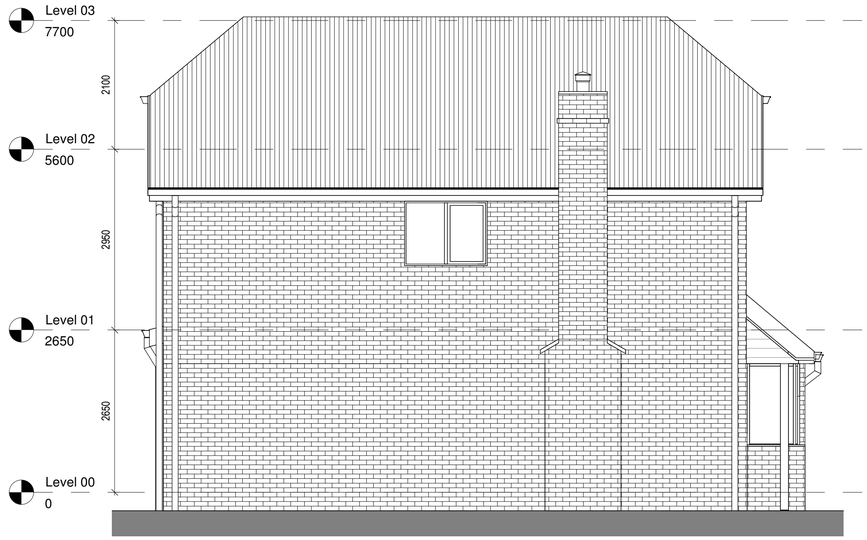

2 West Elevation - Proposed
1 : 50



3 Rear Elevation - Proposed
1 : 50

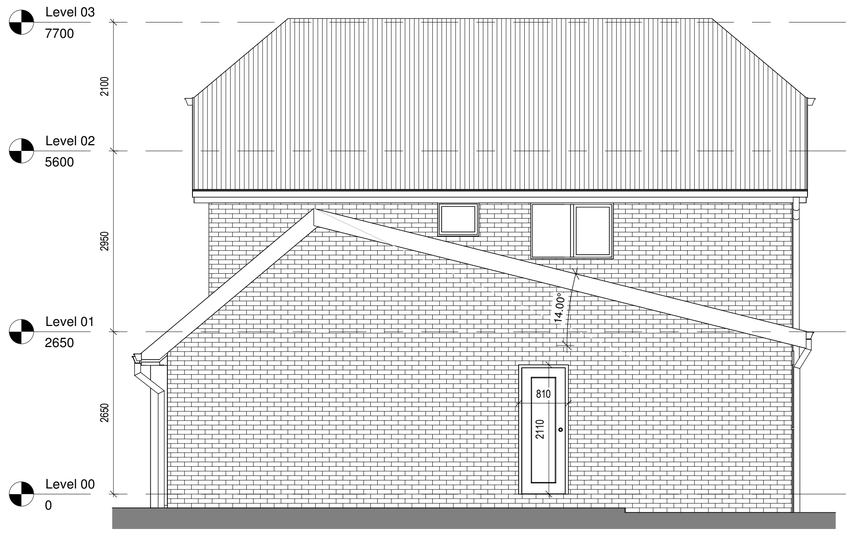

4 East Elevation - Proposed
1 : 50

0 1 m 5 m

rev	description	drawn	checked	date
D	Revision 4	LDV	LDV	12/11/24
C	Revision 3	LDV	LDV	07/06/24
B	Revision 2	LDV	LDV	05/03/24
A	Revision 1	LDV	LDV	29/02/24

revisions

status: PRELIMINARY

This drawing is protected under The Copyright, Designs and Patents Act 1988.
This drawing is produced for PLANNING PURPOSES ONLY and is not to be used for construction.

LDV Architecture
39 PLOVERS ROAD
HORSHAM, WEST SUSSEX
RH13 5PD

TELEPHONE + 44 (0)1403 541 586

EMAIL INFO@LDVARCHITECTURE.CO.UK

client: Mr & Mrs AGGETT

project: 7 LITTLE COMPTONS

title: PROPOSED ELEVATIONS

scale: 1 : 50 @ A1
date: 29/02/24
drawn: LDV
checked: LDV

job no: P2406
drawing no: (08)-001
revision: D