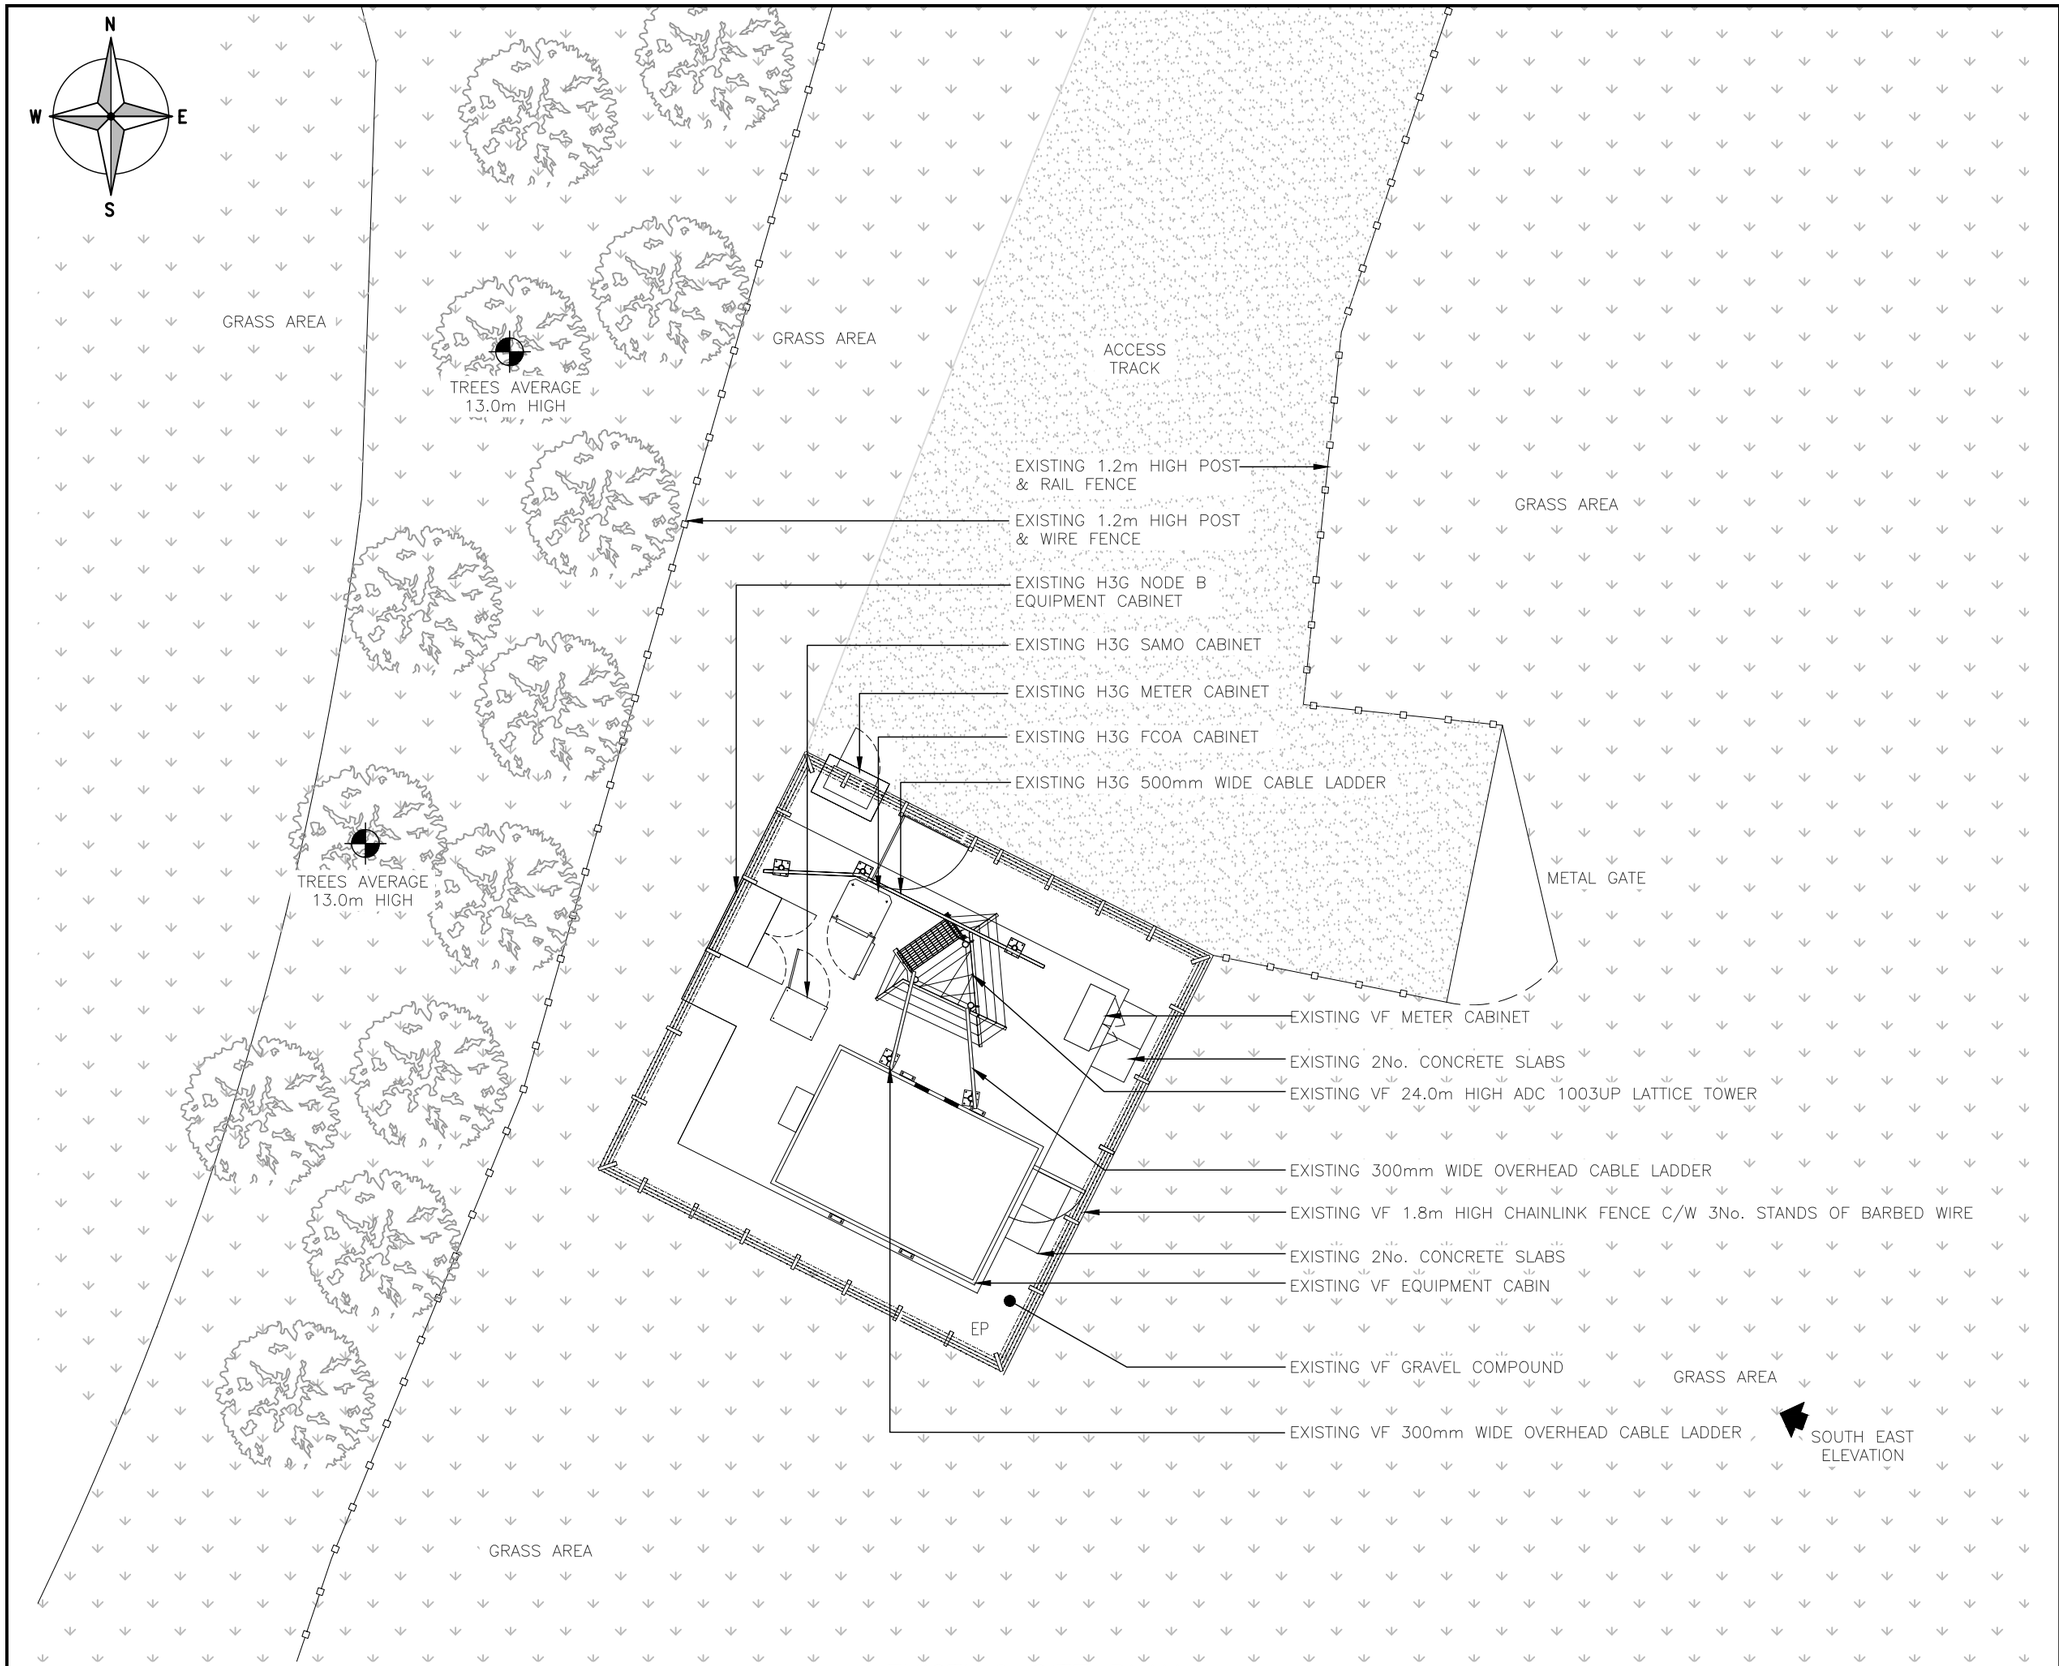

EXISTING SITE PLAN

(1:100)

0 1 2 3 4 5m

1:100

ALL DIMENSIONS ARE IN mm UNLESS NOTED OTHERWISE

N.G.R | E: 509007 N: 132850

NOTES:

REV	MODIFICATION	BY	CH	DATE
1A	ISSUED FOR CONSTRUCTION	DW	LW	04.11.24

circet UK

Unit 27F-G, Hartlebury Trading Estate, Crown Lane, Hartlebury, Worcestershire, DY10 4JD

cornerstone

Cell Name	Opt.
RIVERSIDE FARM	–

Cell ID No

CSID	✓ VF NR	– N/A
12696928	30141_10	–
Project No.	– N/A	– N/A
VP1188	–	–

Site Address / Contact Details

RIVERSIDE FARM
GUILDFORD ROAD
RUDGWICK, NR. HORSHAM
WEST SUSSEX
RH12 3HG

Drawing Title: EXISTING SITE PLAN

Purpose of issue:	Dwg Rev:
CONSTRUCTION	1A

Drawing Number:		Original Sheet Size:		Pack Issue:
200		A3		1A
Surveyed By: UK AIRCOMMS				
Drawn: DW	Date: 04.11.24	Checked: LW	Date: 04.11.24	