




Street Scene G-G



Street Scene H-H



Street Scene H-H (Cont'd)

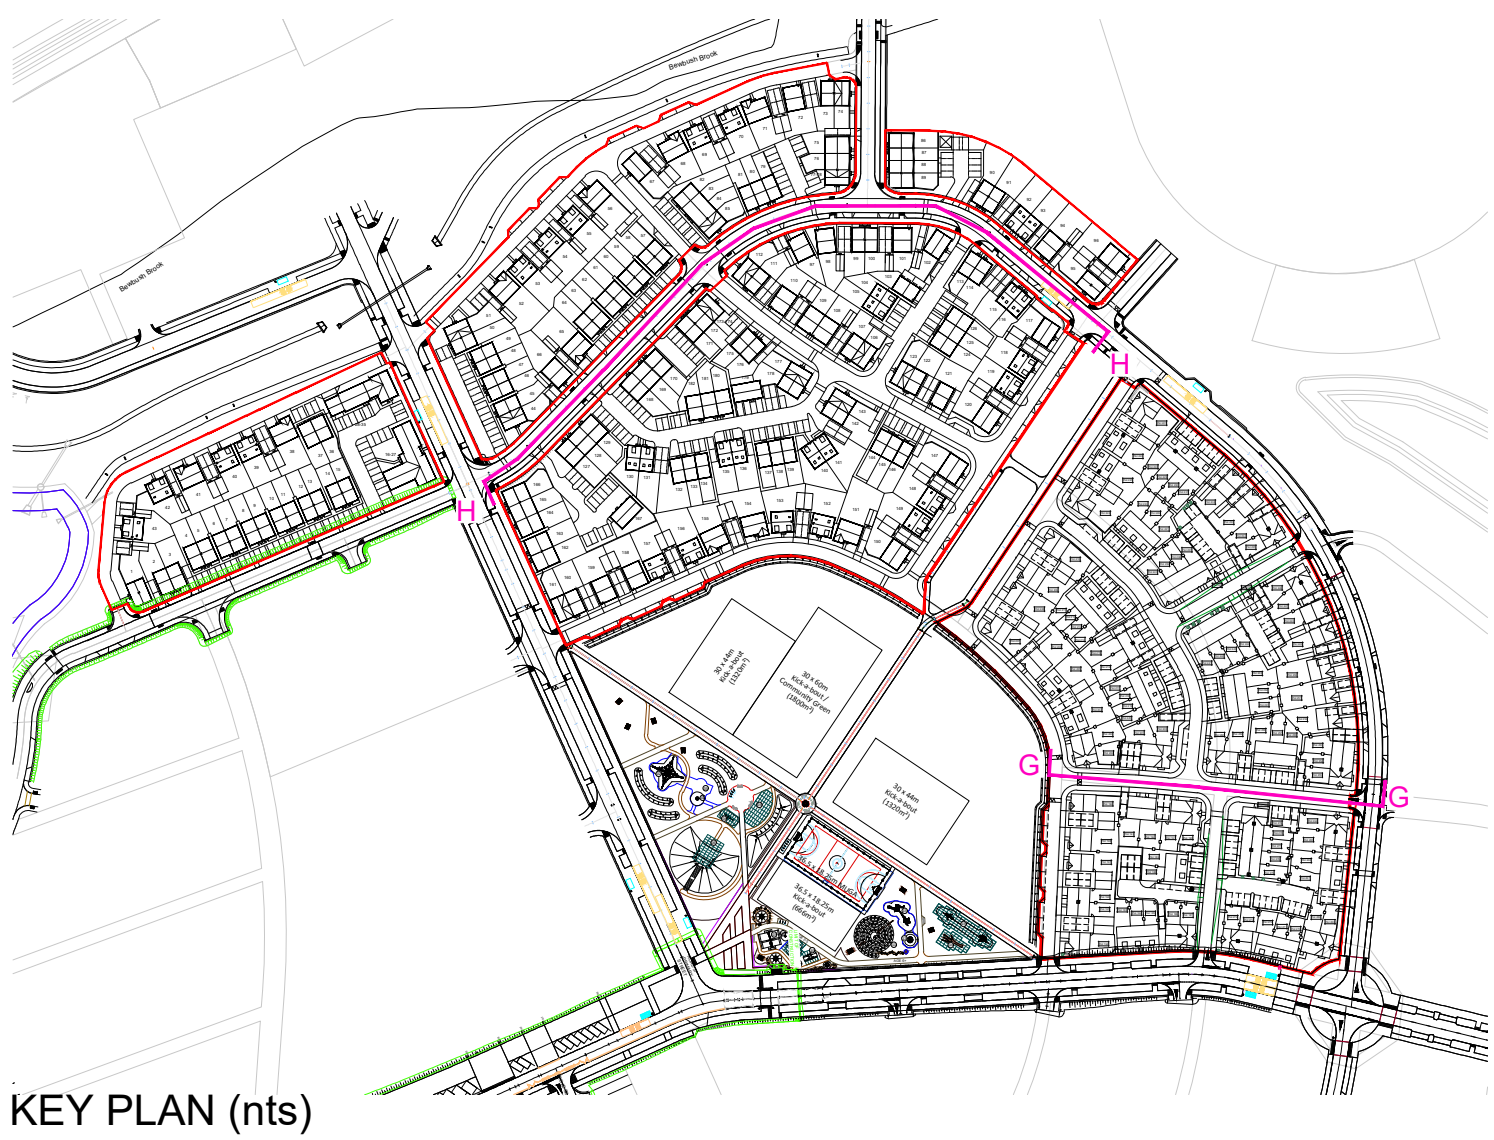

D	18.03.25	Plot 97 amended	KB	KE
C	03.02.25	Line weights Amended	MC	AK
B	03.02.25	Plots 97, 98 & 112 amended	KB	AK
A	10.12.25	Amendments to plots 115-119	CV	KE
Rev	Date	Revision Details	Dr	Ch



E info@ecearchitecture.com Creativity. Quality. Commerciality.
W ecearchitecture.com Reimagining what's possible.

Client's Name
Taylor Wimpey South Thames

Job Title
Parcels 3D, 3F & 3G
Kilnwood Vale

Drawing Title
Coloured Street Scenes
G-G and H-H

Scale
1:200 @ A0 / 1:400 @ A2

metres 4 8 12 16 20

Drawn	Checked	Date
KB	KE	25.11.25

Job No	Drawing No	Rev
7633	PL-92	D

Status
APPROVAL