

0m 1 2 3 4 5m

↑ MONASTERY LN

SCHOOL LANE →

KITHURST LANE →

+50.7 dense small trees and bushes

o pine

o pine

o lime

sub station

o fir

o fir

o fir

+53.3

+52.85

permeable surface

existing  
barn storage

+51.68

49.3+

tarmac

+54.53

B

54.55+

F.F.L. 53.0

patio

1.5m ht retaining wall

shrubs + flowers

+52.1

3 no staggered  
rows of native  
hedge and small tree

1.2m  
post and rail fence,  
rabbit proof to  
first rail.

o lime

o lime

o lime

B

N

+55.6

+53.56


Proposed Gardener's Cottage  
PRIORY FIELD, MONASTERY LANE, STORRINGTON

Roof Plan 1:200  
Site Plan 1:200


2936/1

**JAYE FORD  
ARCHITECTURE LTD**

MANLEYS  
MANLEYS HILL  
STORRINGTON  
WEST SUSSEX RH20 4BT  
TEL: 01903 745393

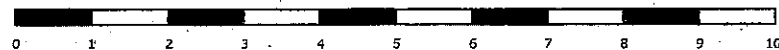

A3

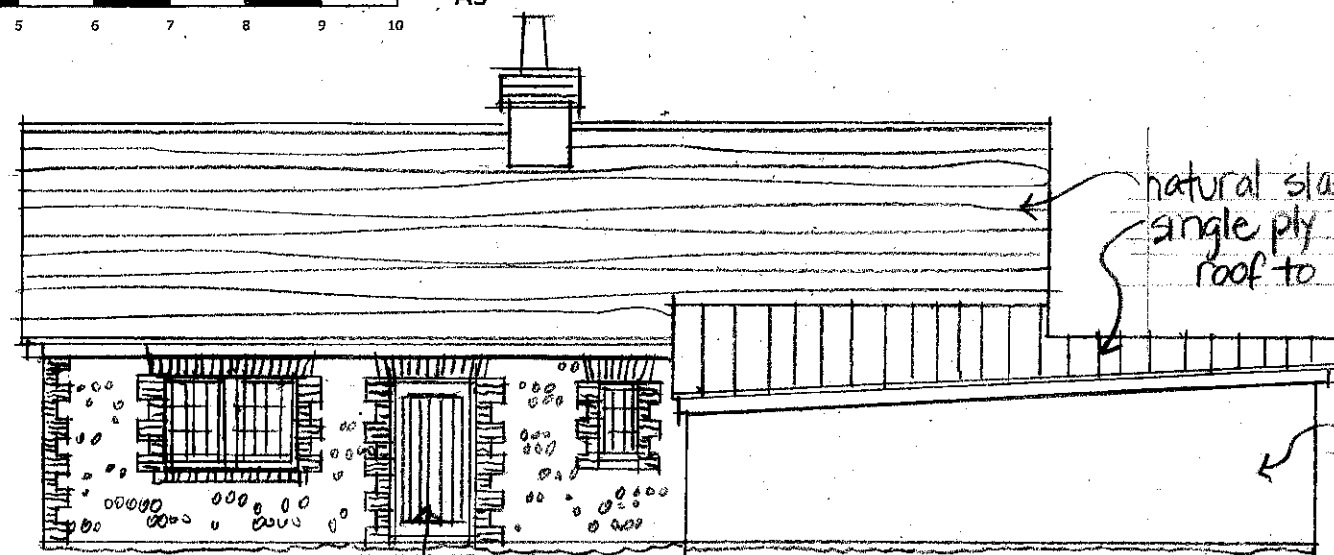


natural slate roofing  
single ply GPP lead look  
roof to garage

brick  
flint

timber door and windows  
windows with leaded lights

North Elev

13.0

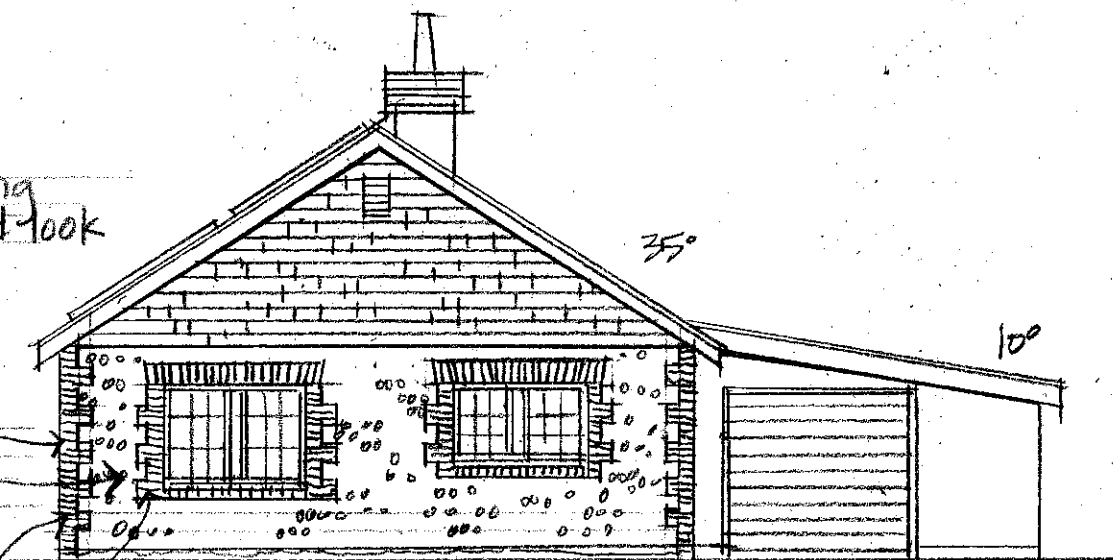


35°

100

brick window surround + flat arches  
brick detail quoins

East Elev

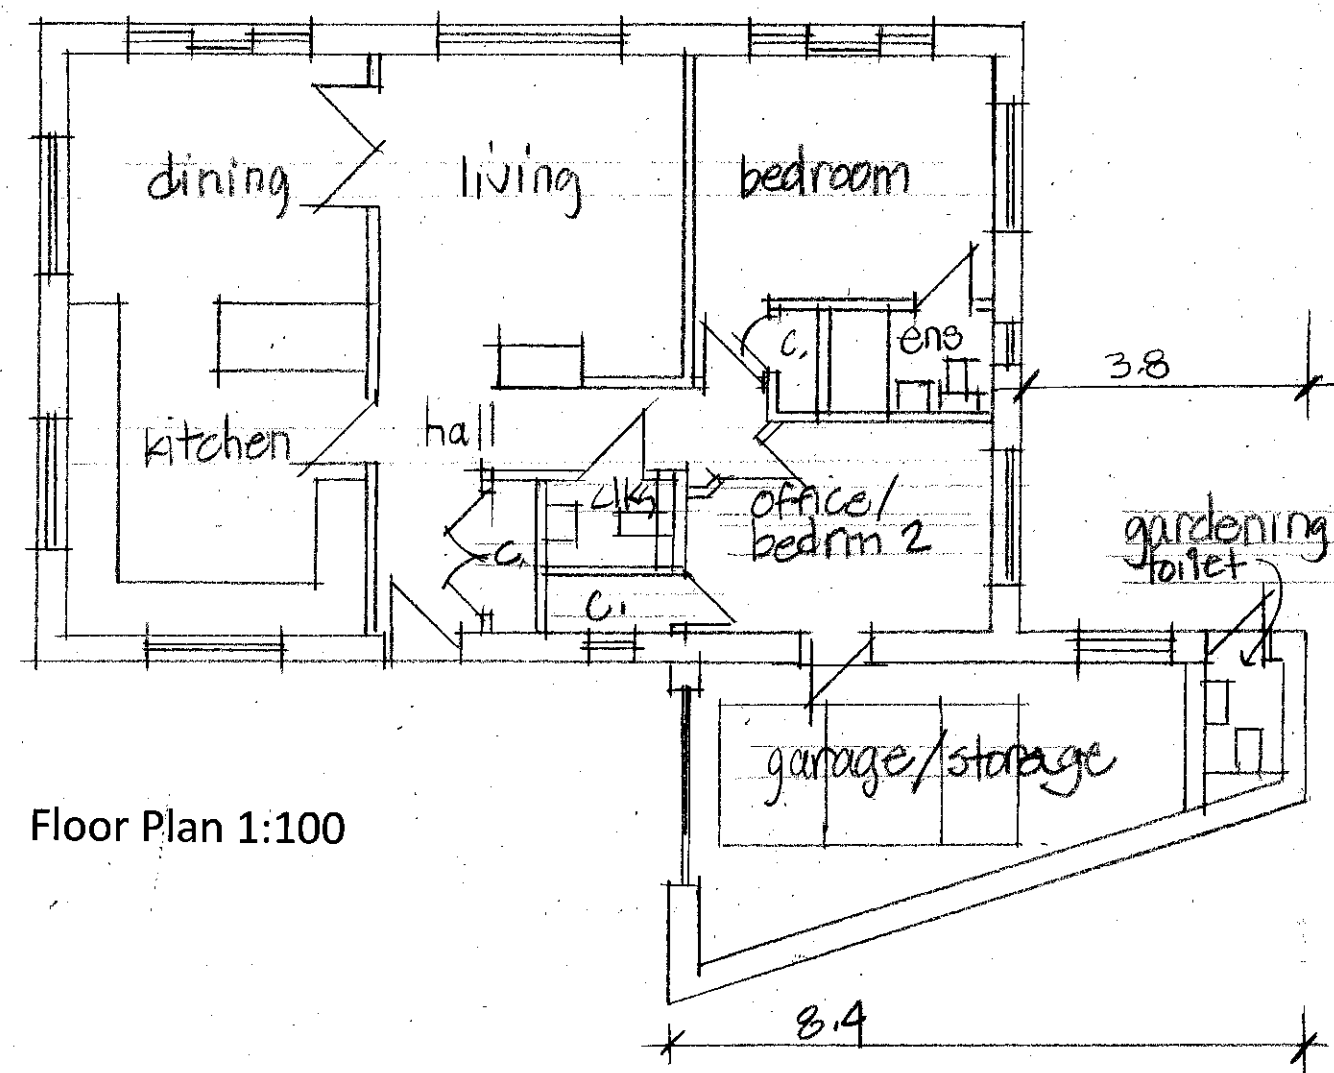

Floor Plan 1:100


8.5

4.4

3.8

2.3

8.4

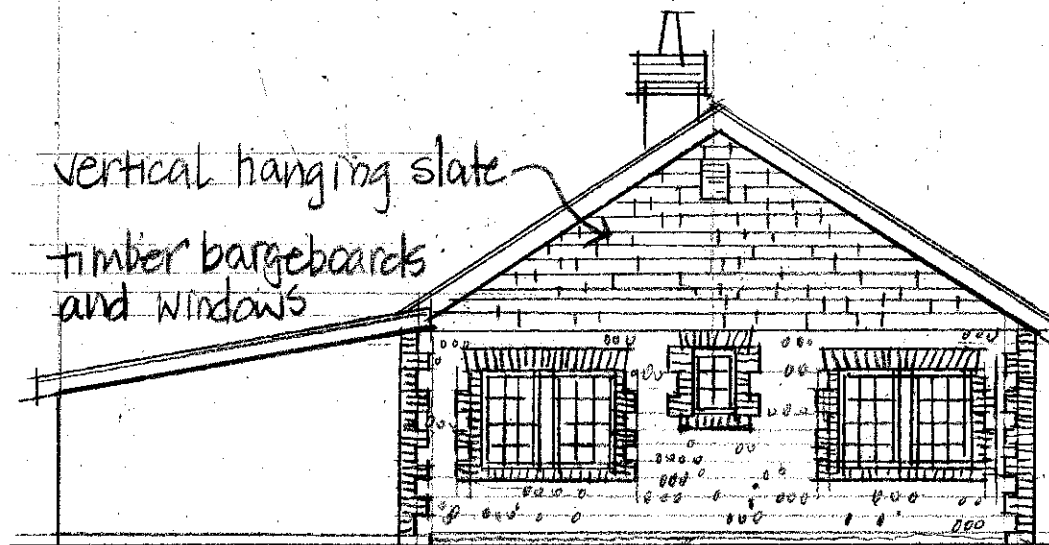

vertical hanging slate  
timber bargeboards  
and windows

West Elev

Proposed Gardener's Cottage  
PRIORY FIELD, MONASTERY LANE, STORRINGTON

Plans & Elevations 1:100


2936/2

**JAYE FORD  
ARCHITECTURE LTD**


MANLEY'S,  
MANLEY'S HILL  
STORRINGTON  
WEST SUSSEX RH20 4BT  
TEL: 01903 745393



A3

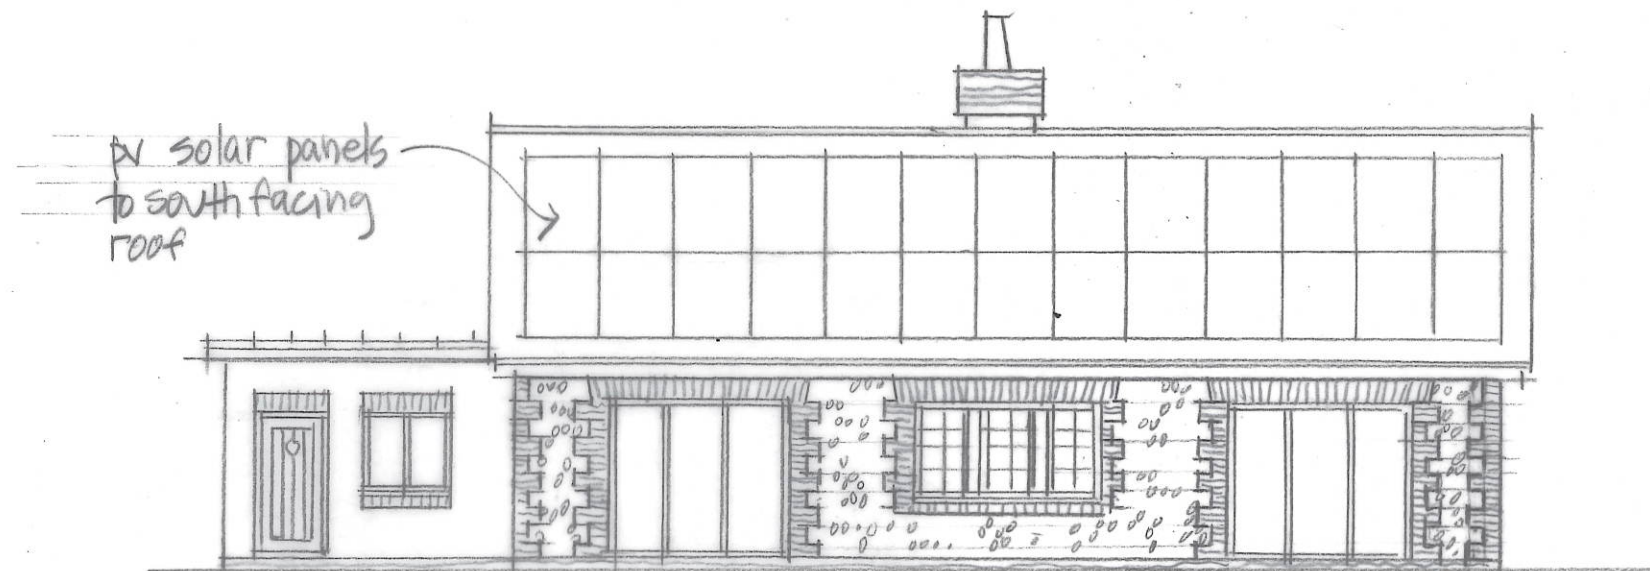


South Elev

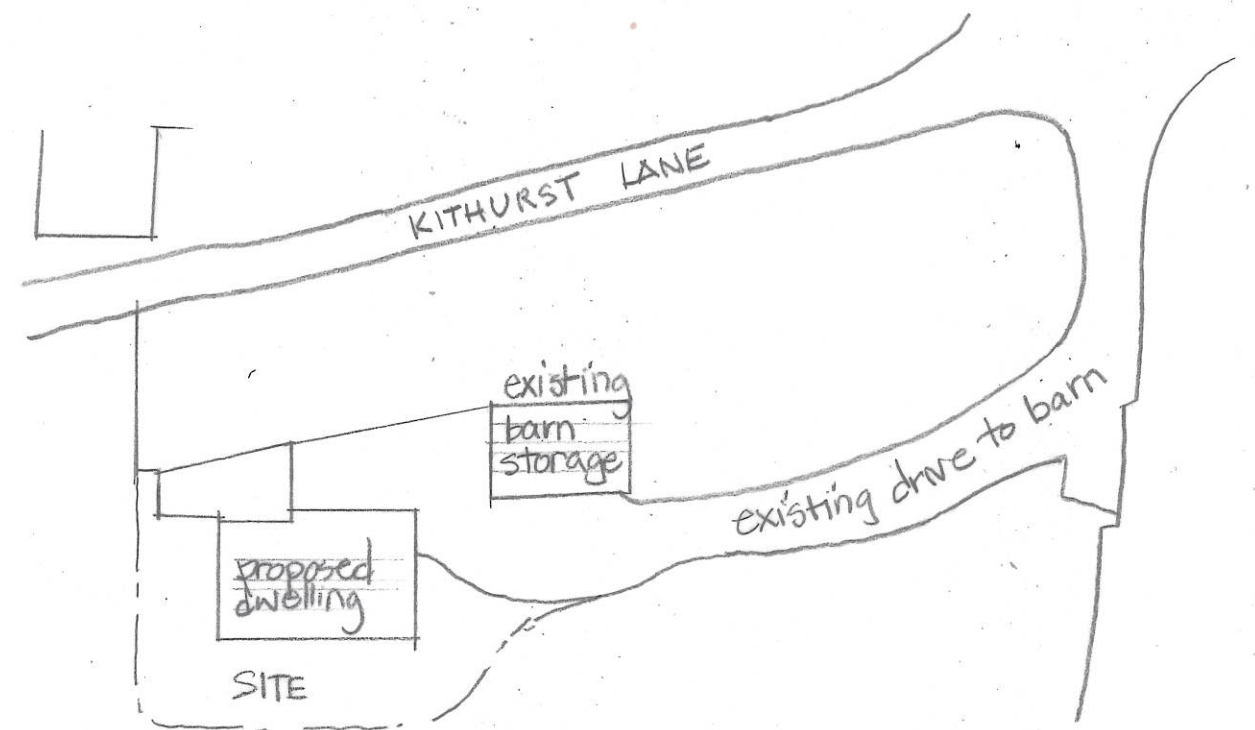

Block Plan 1:500



Section AA 1:200

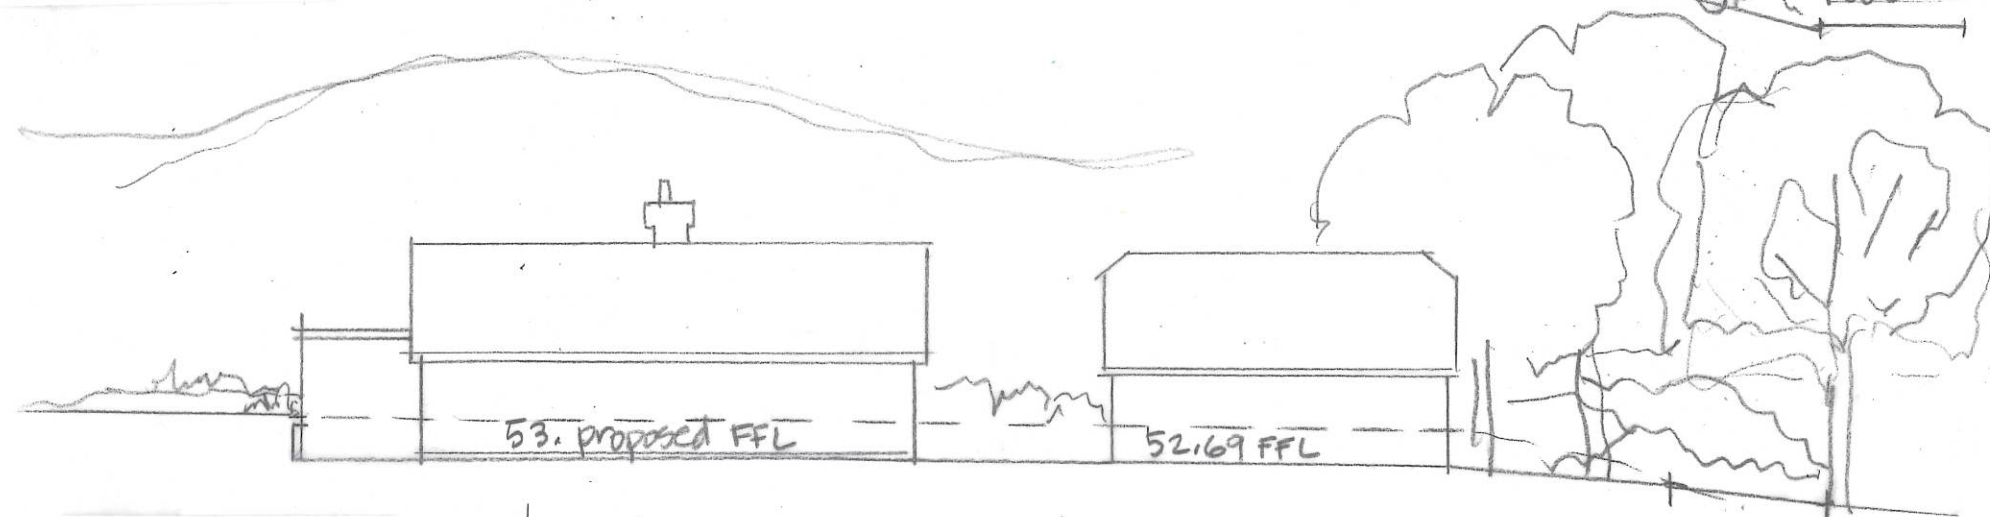

Section BB 1:200

Proposed Gardener's Cottage  
PRIORY FIELD, MONASTERY LANE, STORRINGTON

2936/3

**JAYE FORD**  
**ARCHITECTURE LTD**

MANLEYS  
MANLEYS HILL  
STORRINGTON  
WEST SUSSEX RH20 4BT  
TEL: 01903 745393