NOTES
WRITTEN DIMENSIONS TO BE TAKEN IN PREFERENCE TO SCALE, AND ARE TO BE CHECKED ON SITE PRIOR TO COMMENCING WORK.
THIS DRAWING IS TO BE READ IN CONJUNCTION WITH ALL OTHER DOCUMENTS RELATING TO THIS PROJECT.
ANY DISCREPANCIES ARE TO BE REFERRED IMMEDIATELY TO THE PROJECT DESIGNER.
THIS DRAWING IS COPYRIGHT, AND SHOULD NOT BE USED OR REPRODUCED WITHOUT PERMISSION.
IT IS THE CONTRACTOR'S RESPONSIBILITY TO ENSURE COMPLIANCE WITH THE BUILDING REGULATIONS.

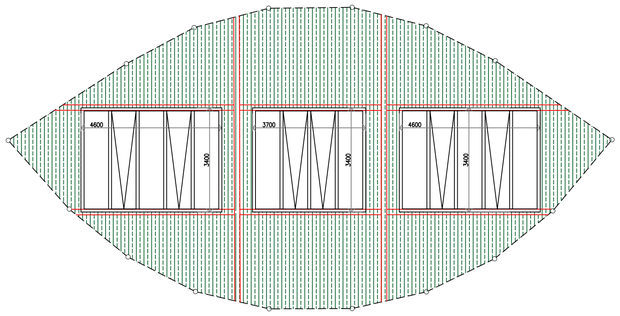

ATRIUM PROPOSED ROOF

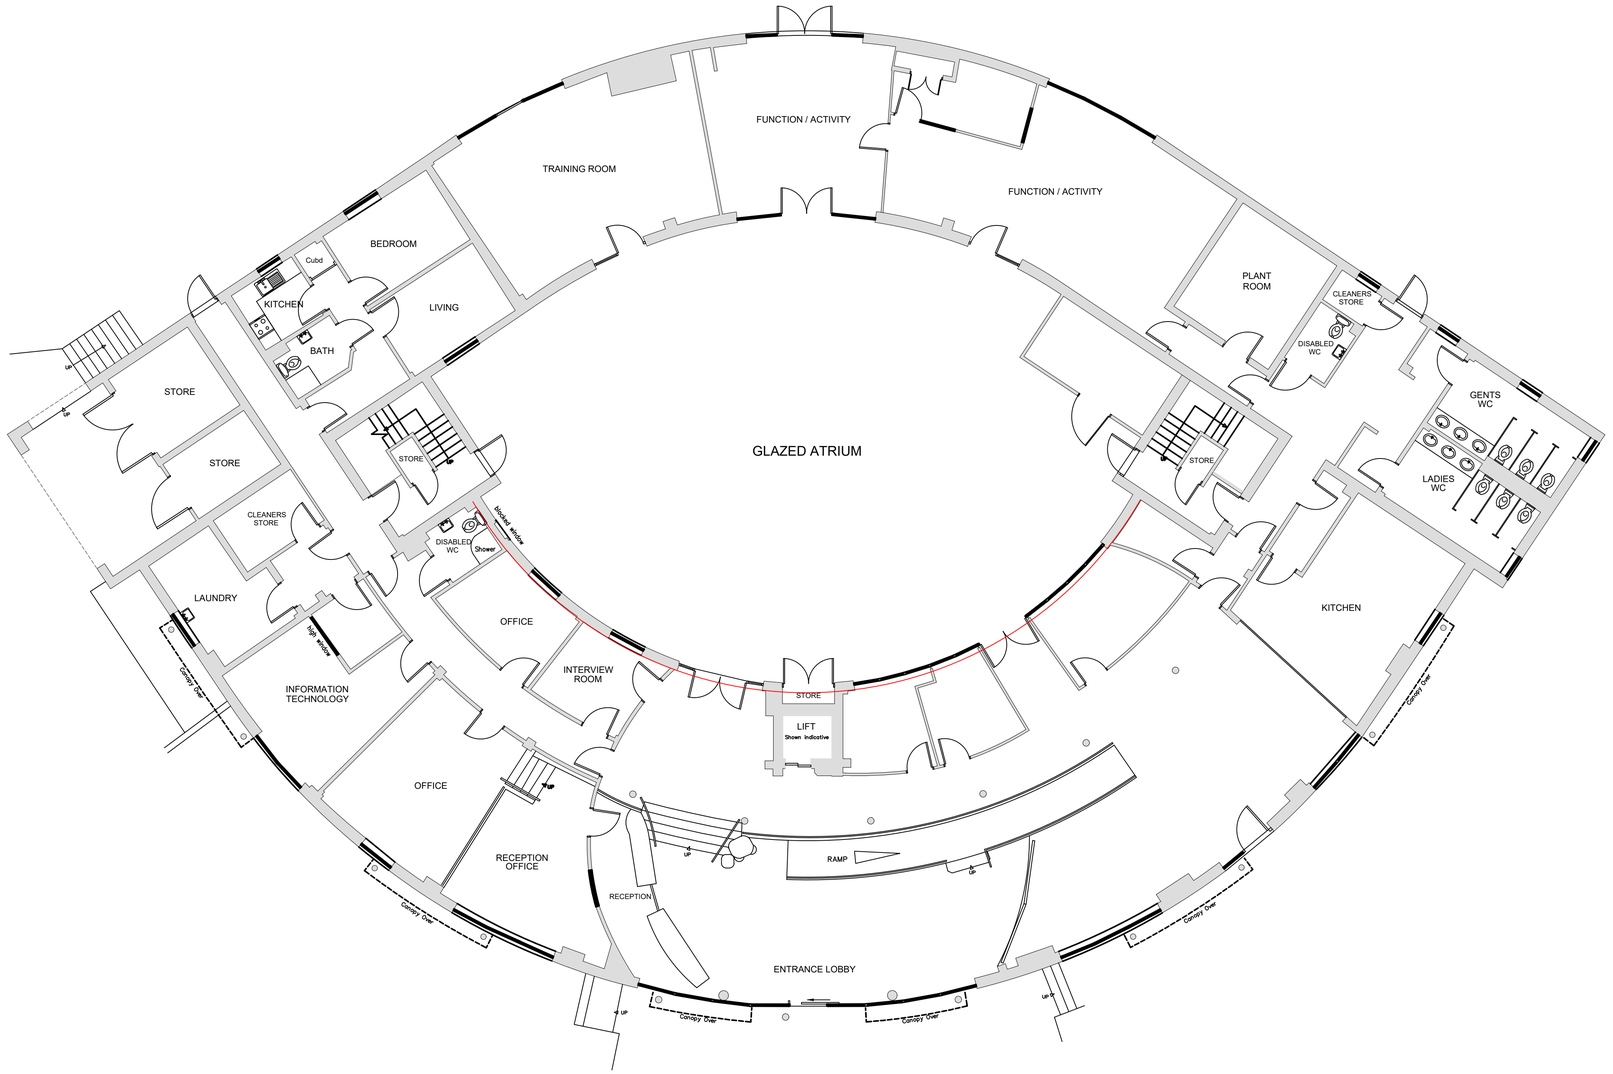
TRAINING ROOM
FUNCTION / ACTIVITY
FUNCTION / ACTIVITY
BEDROOM
Cubd
KITCHEN
LIVING
BATH
STORE
STORE
CLEANERS STORE
LAUNDRY
INFORMATION TECHNOLOGY
OFFICE
STORE
GLAZED ATRIUM
Vented window
DISABLED WC
Shower
OFFICE
INTERVIEW ROOM
STORE
LIFT
Shown indicative
RAMP
RECEPTION OFFICE
RECEPTION
ENTRANCE LOBBY
Canopy Over
PLANT ROOM
CLEANERS STORE
DISABLED WC
STORE
GENTS WC
LADIES WC
KITCHEN
Canopy Over
Canopy Over
Canopy Over
Canopy Over
Canopy Over
Up
Up
Up