



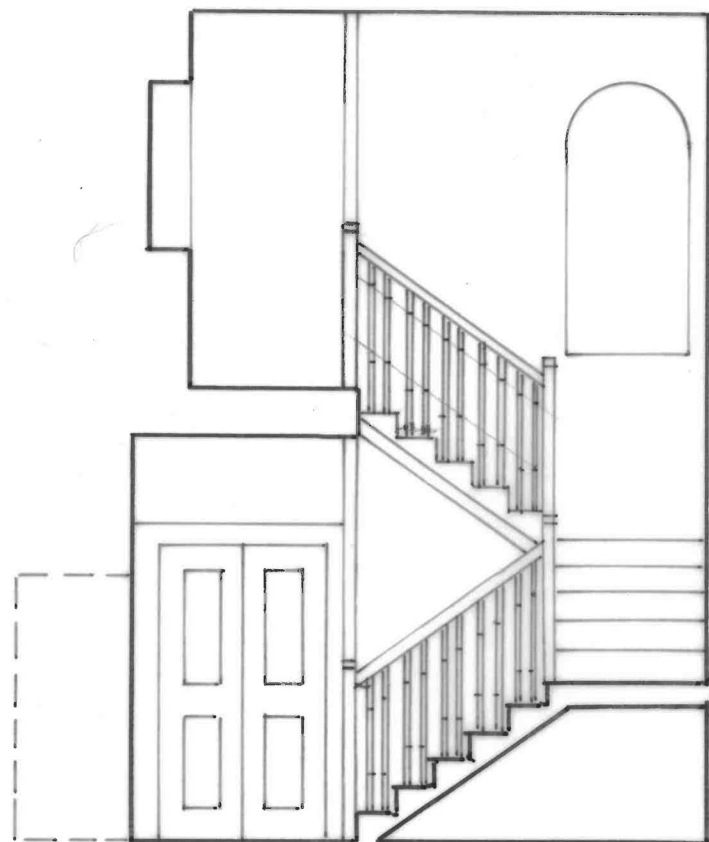

SECTION AA.

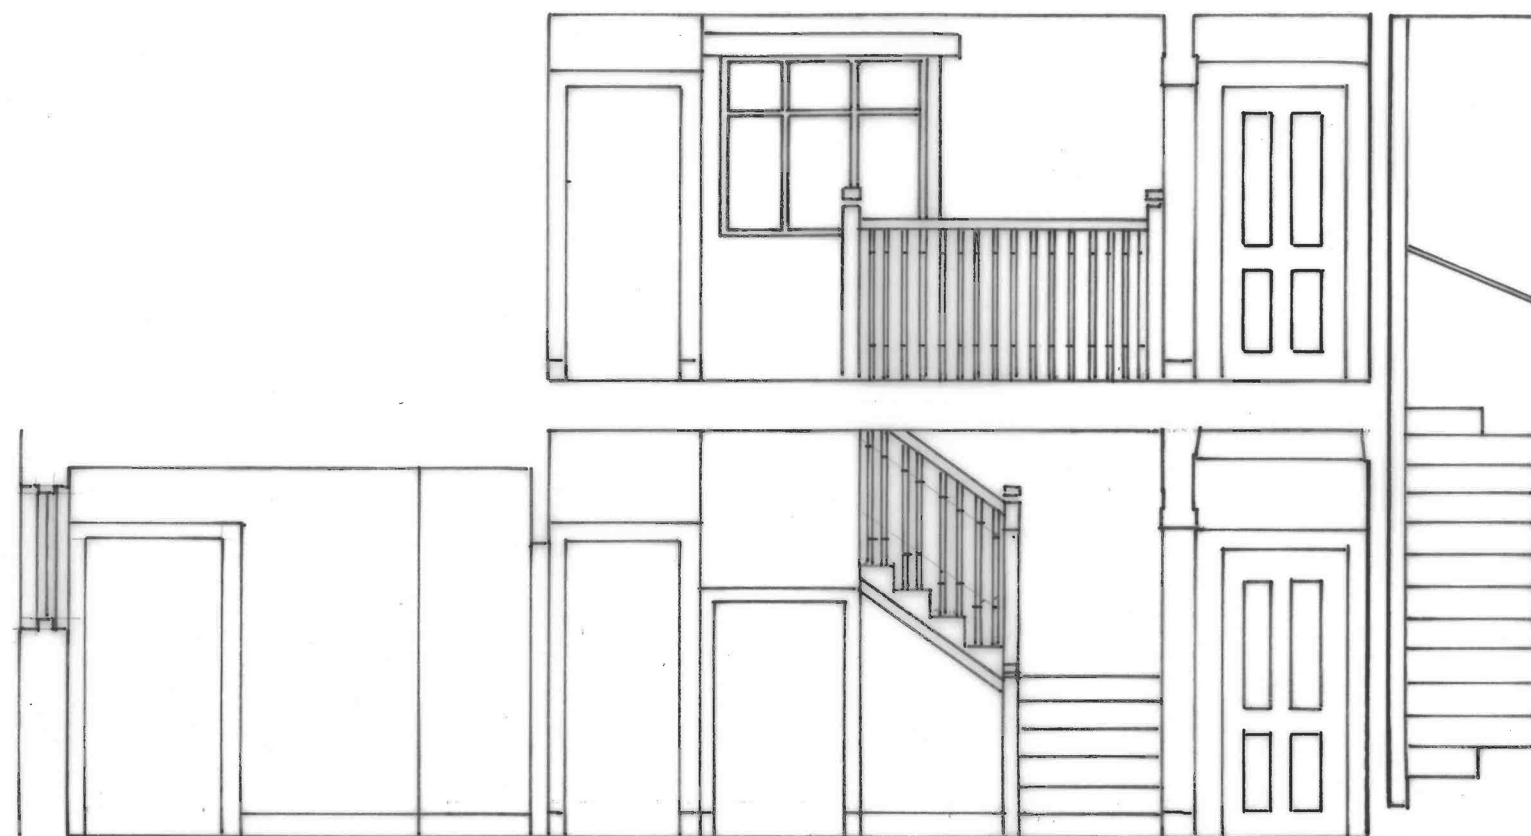

GAMES ROOM/STUDY

SECTION BB.



SPRINGWELLS HOUSE.

PROPOSED SECTIONS.

SCALE 1:50 DRG 9K 06.