




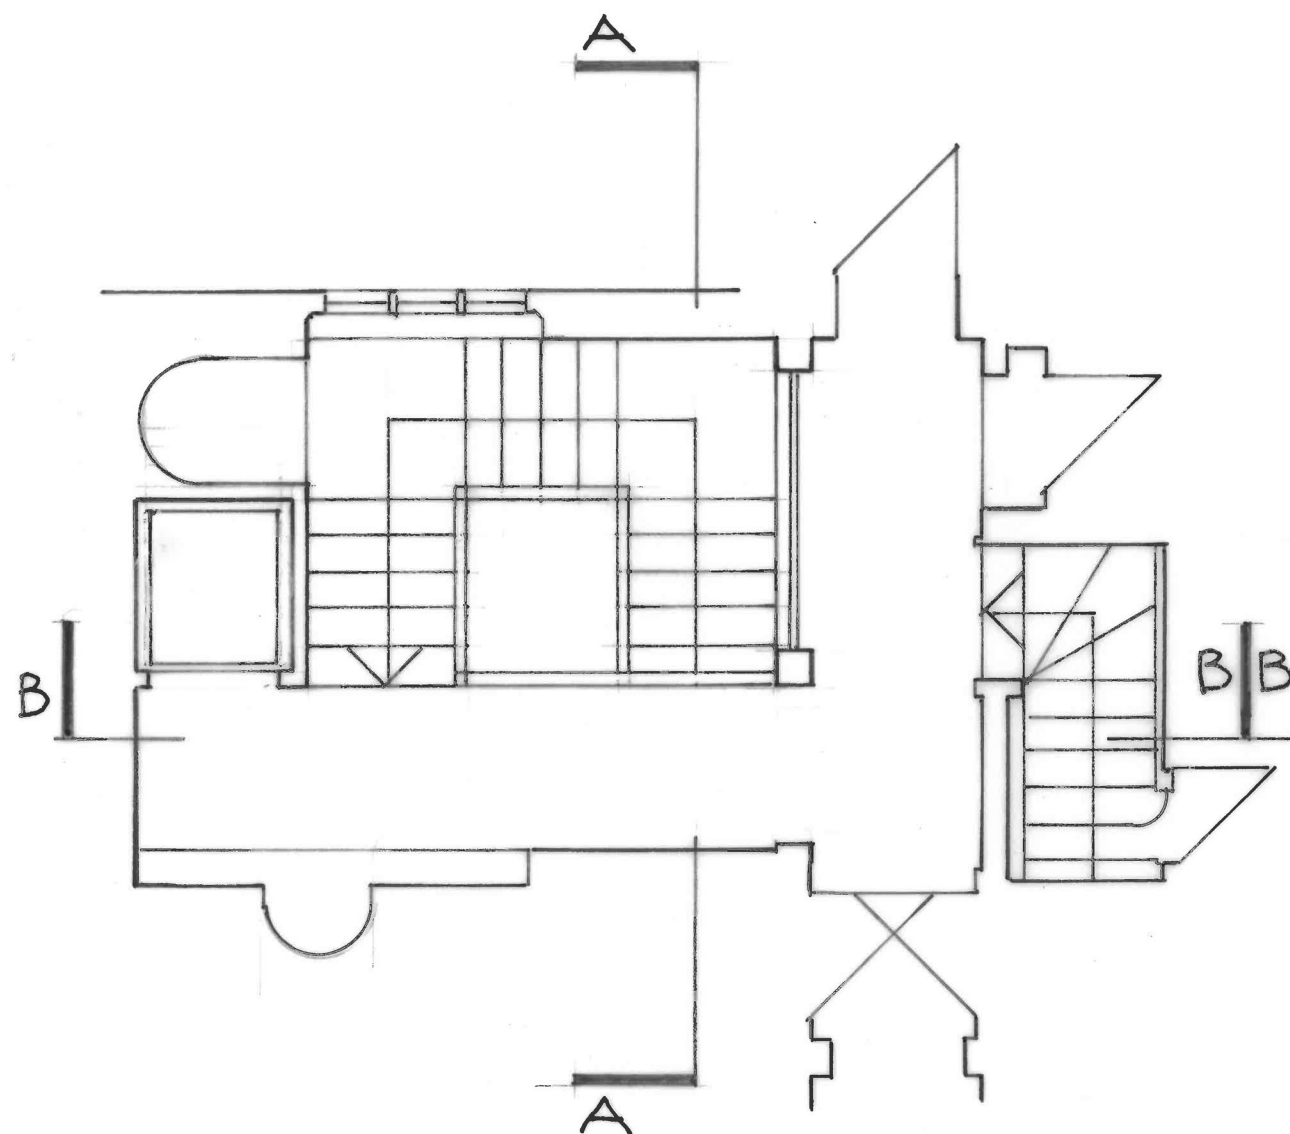

FIRST FLOOR.

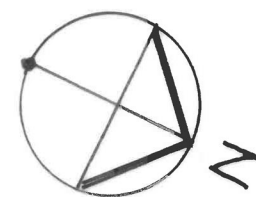

GROUND FLOOR.

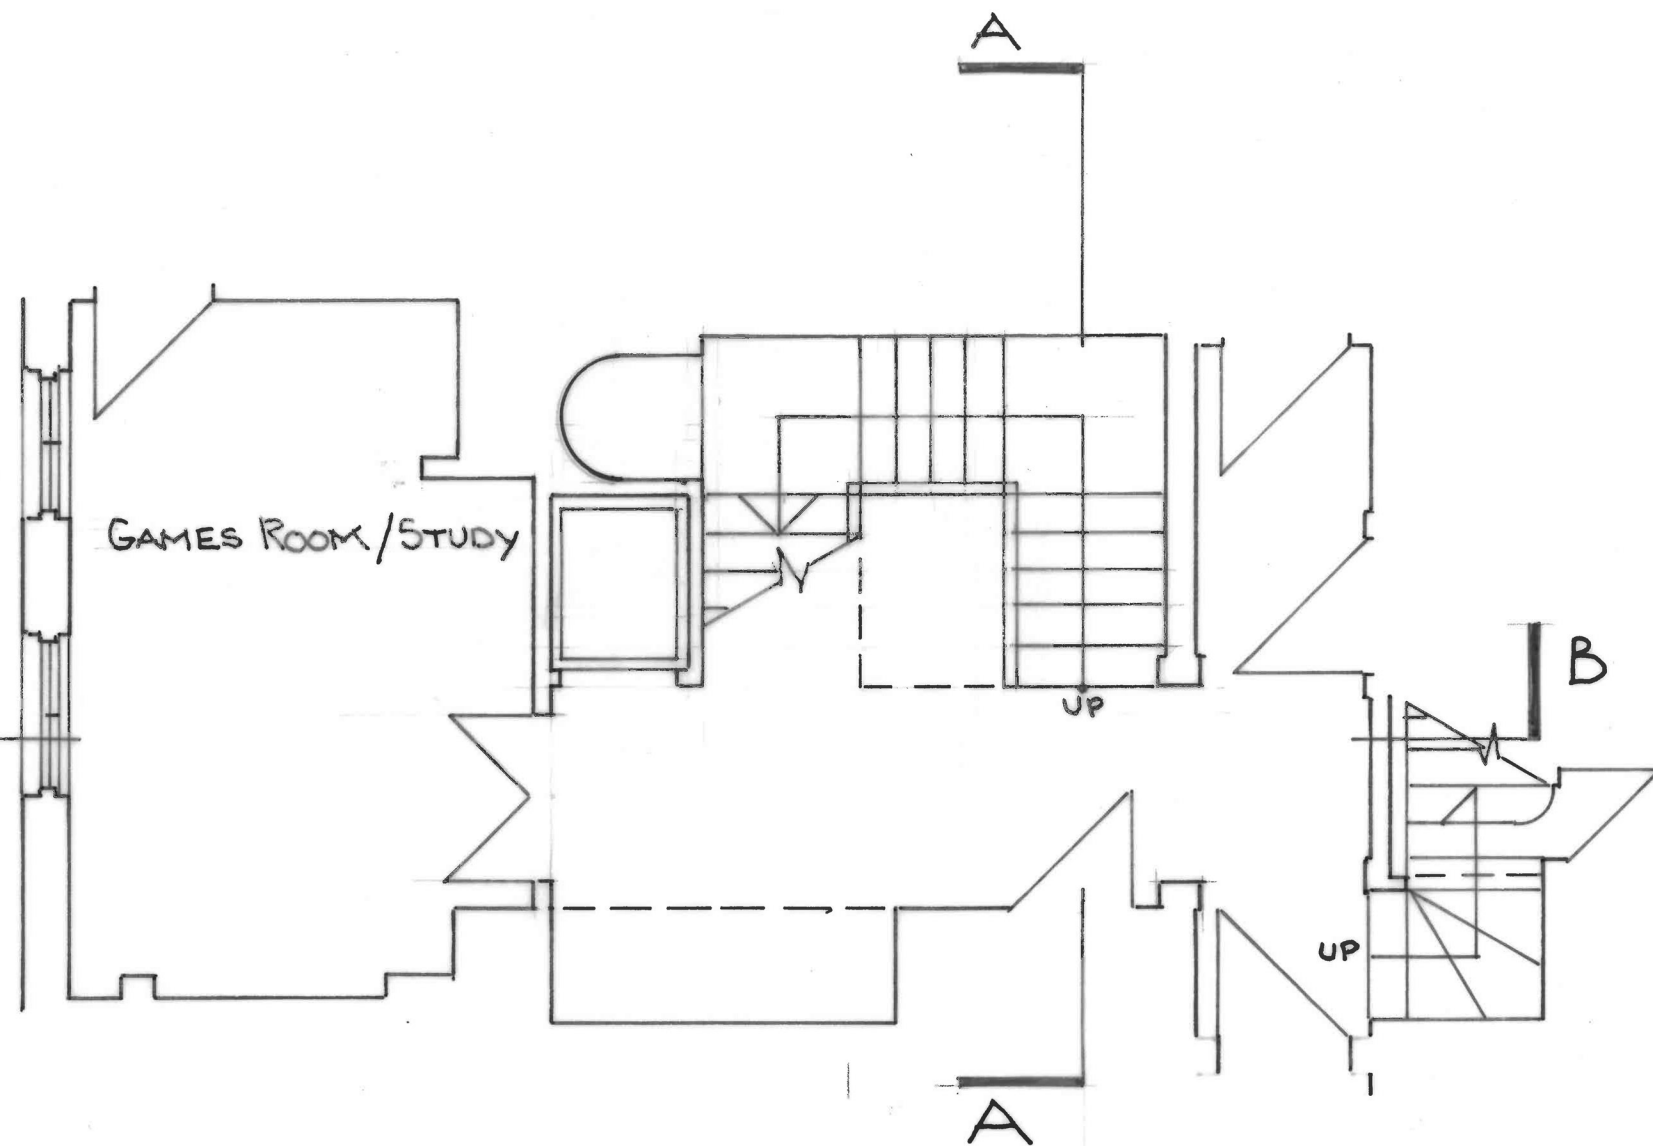

SPRINGWELLS HOUSE.

PROPOSED PLANS

SCALE. 1:50 DRG SK 05