


RRURB1A RootRain Urban irrigation system installed around the guyed root ball Ensure inlet is slightly above finished surround level
(by GreenBlue Urban or similar approved)

Approved sub-soil - 300mm depth

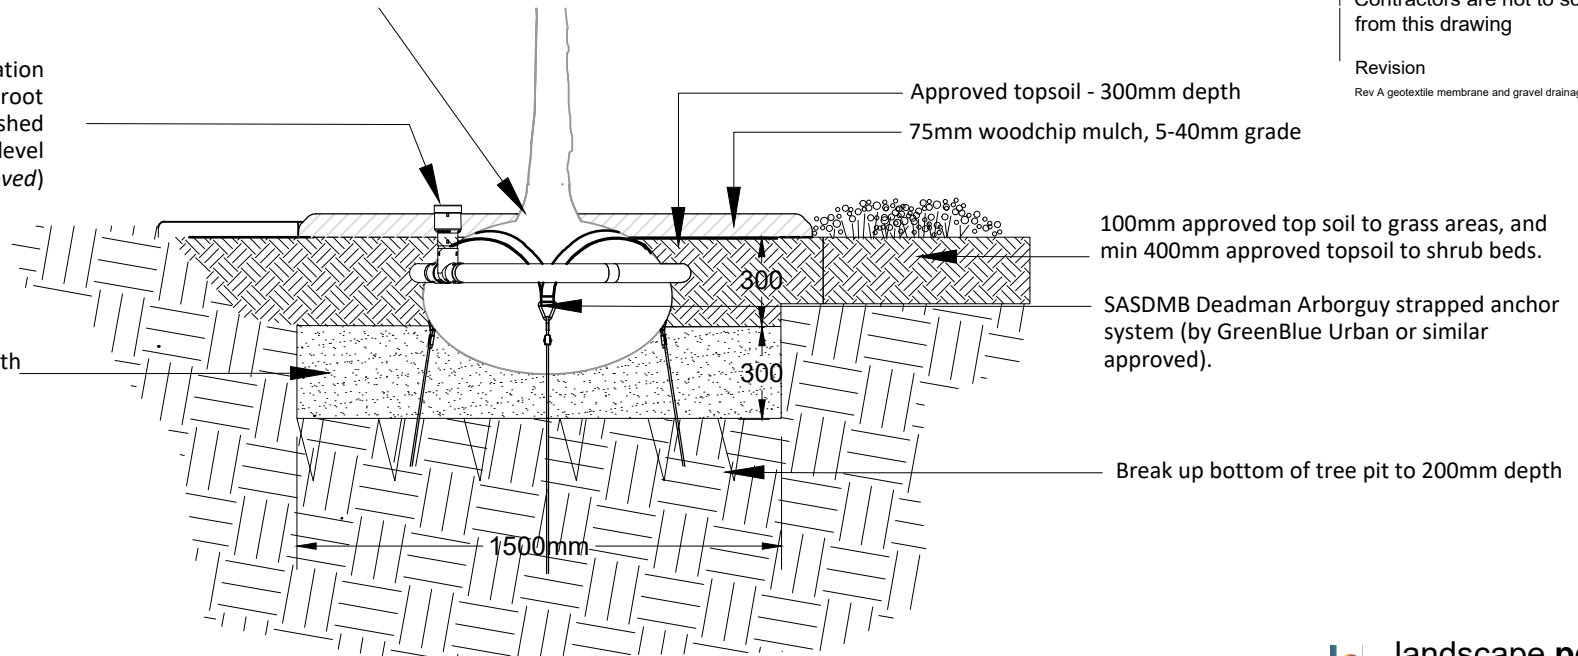

Contractors are not to scale dimensions from this drawing

Revision Date
Rev A geotextile membrane and gravel drainage layer removed 13.8.26

TP01

Semi-mature tree planting in soft landscape areas
Scale 1:25@ A4

landscape perspective
Chartered Landscape Architects

Fowlers, Broxmead Lane,
Haywards Heath,
West Sussex
RH17 5JH

M: 07894 075577
www.landscapeperspective.co.uk

Client
WT Lamb Holdings Ltd

Project
Broomers Hill Industrial Park

Title
Tree Pit Details Sht 1 of 3

Status:
for planning

Scale	Drawn	Date
1/25 @ A4	AR	May 2026
Job number	Drawing number	Revision
1810	L90-302	A

Copyright Landscape Perspective Ltd