


Contractors are not to scale dimensions from this drawing

Revision
Rev A geotextile membrane and gravel drainage layer removed 13.8.26

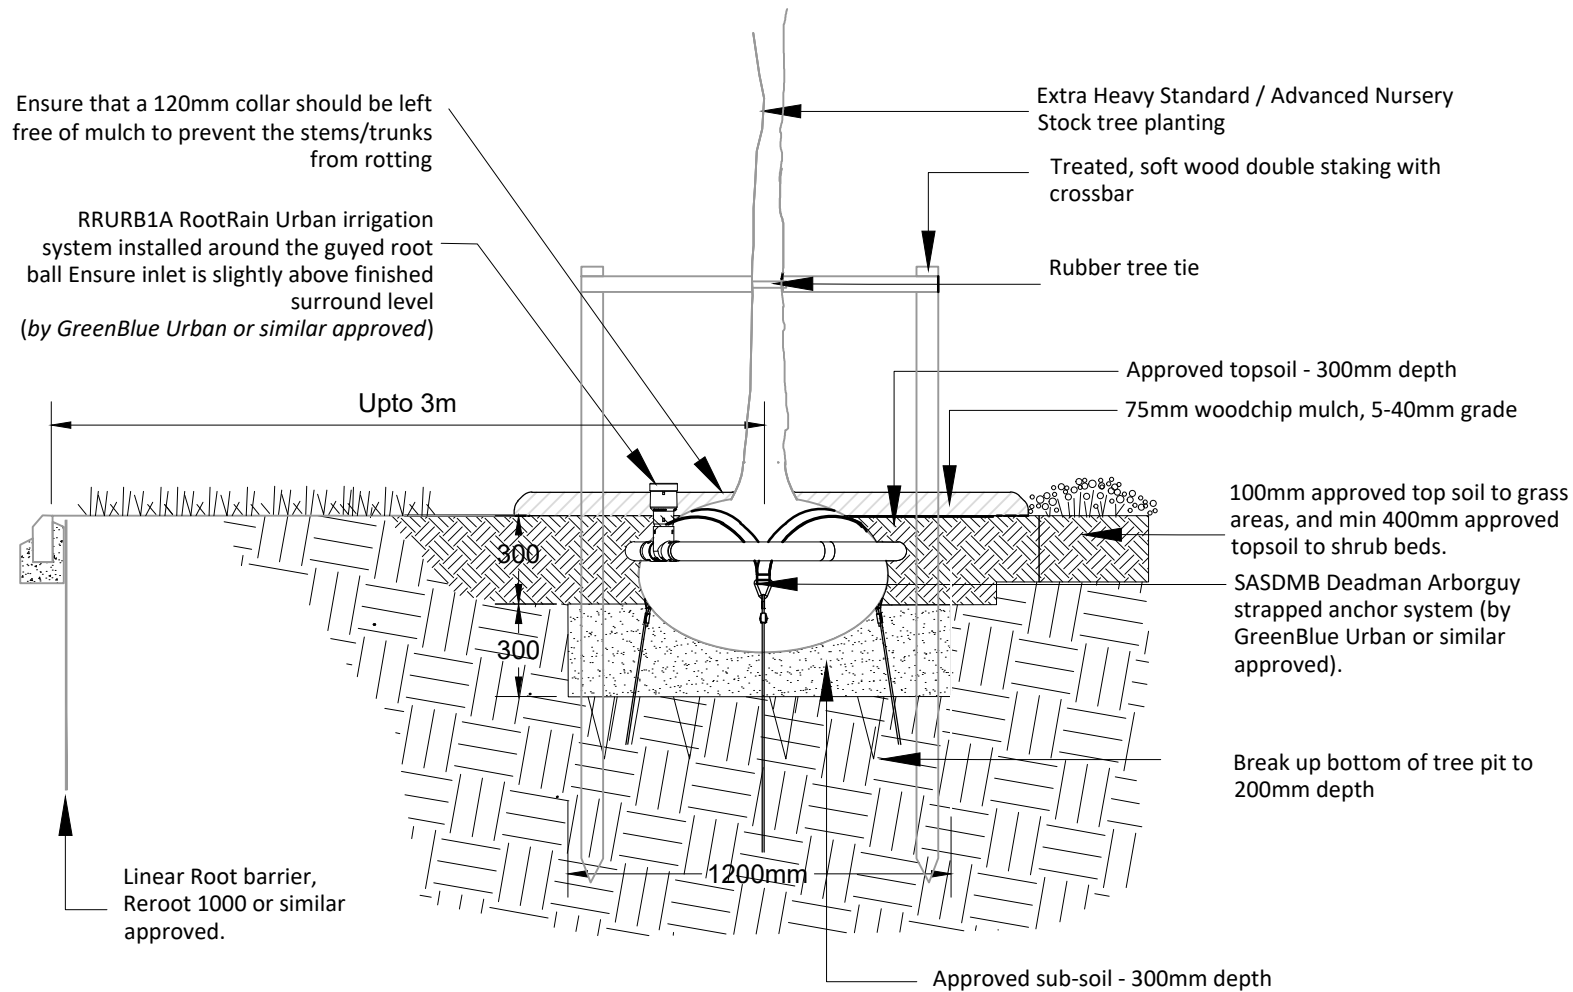

landscape perspective
Chartered Landscape Architects

Fowlers, Broxmead Lane,
Haywards Heath,
West Sussex
RH17 5JH

M: 07894 075577
www.landscapeperspective.co.uk

Client
WT Lamb Holdings Ltd
Project
Broomers Hill Industrial Park

Title
Tree Pit Details Sht 2 of 3

Status:
for planning

Scale 1/25 @ A4	Drawn AR	Date May 2026
Job number 1810	Drawing number L90-303	Revision A

Copyright Landscape Perspective Ltd

TP03

Extra heay Standard / Advanced Nursery Stock planting within 3m of highways
Scale 1:25@ A4