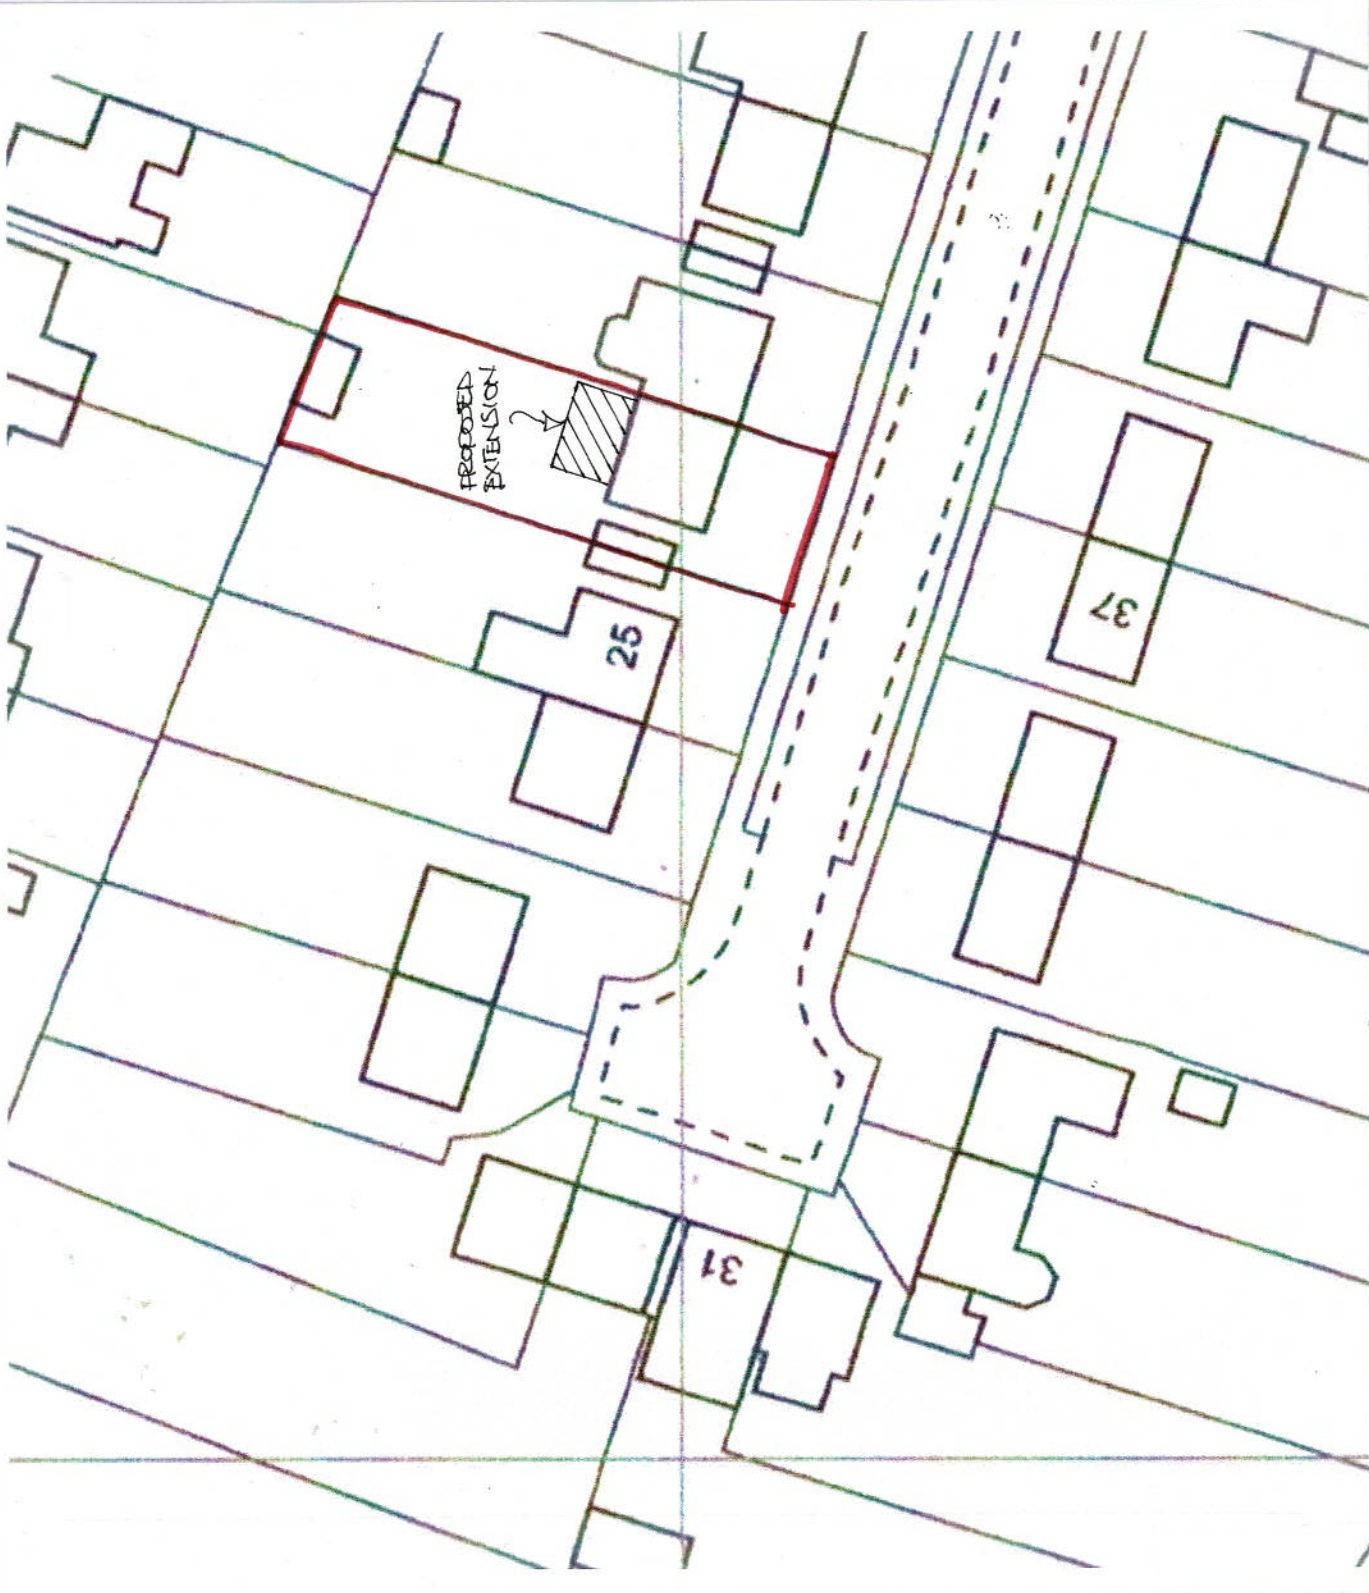


**Belmont Designs Practice
Limited**

37 Ashenground Road
Haywards Heath
West Sussex
RH16 4PS

email: james@belmontdesigns.co.uk

Architectural Practice

Client Mr & Mrs K Snoad
Site 24 Windmill Copse
Storrington
RH20 4HB

Date July 2026
Scale 1:500
Drawn JTM
Drawing No

B.043.26.04

Project
Proposed single storey
extension to the rear
of the property

scale bar 1:500



BLOCK PLAN

Block Plan

copyright and all
dimensions to be
checked prior to
commencement