



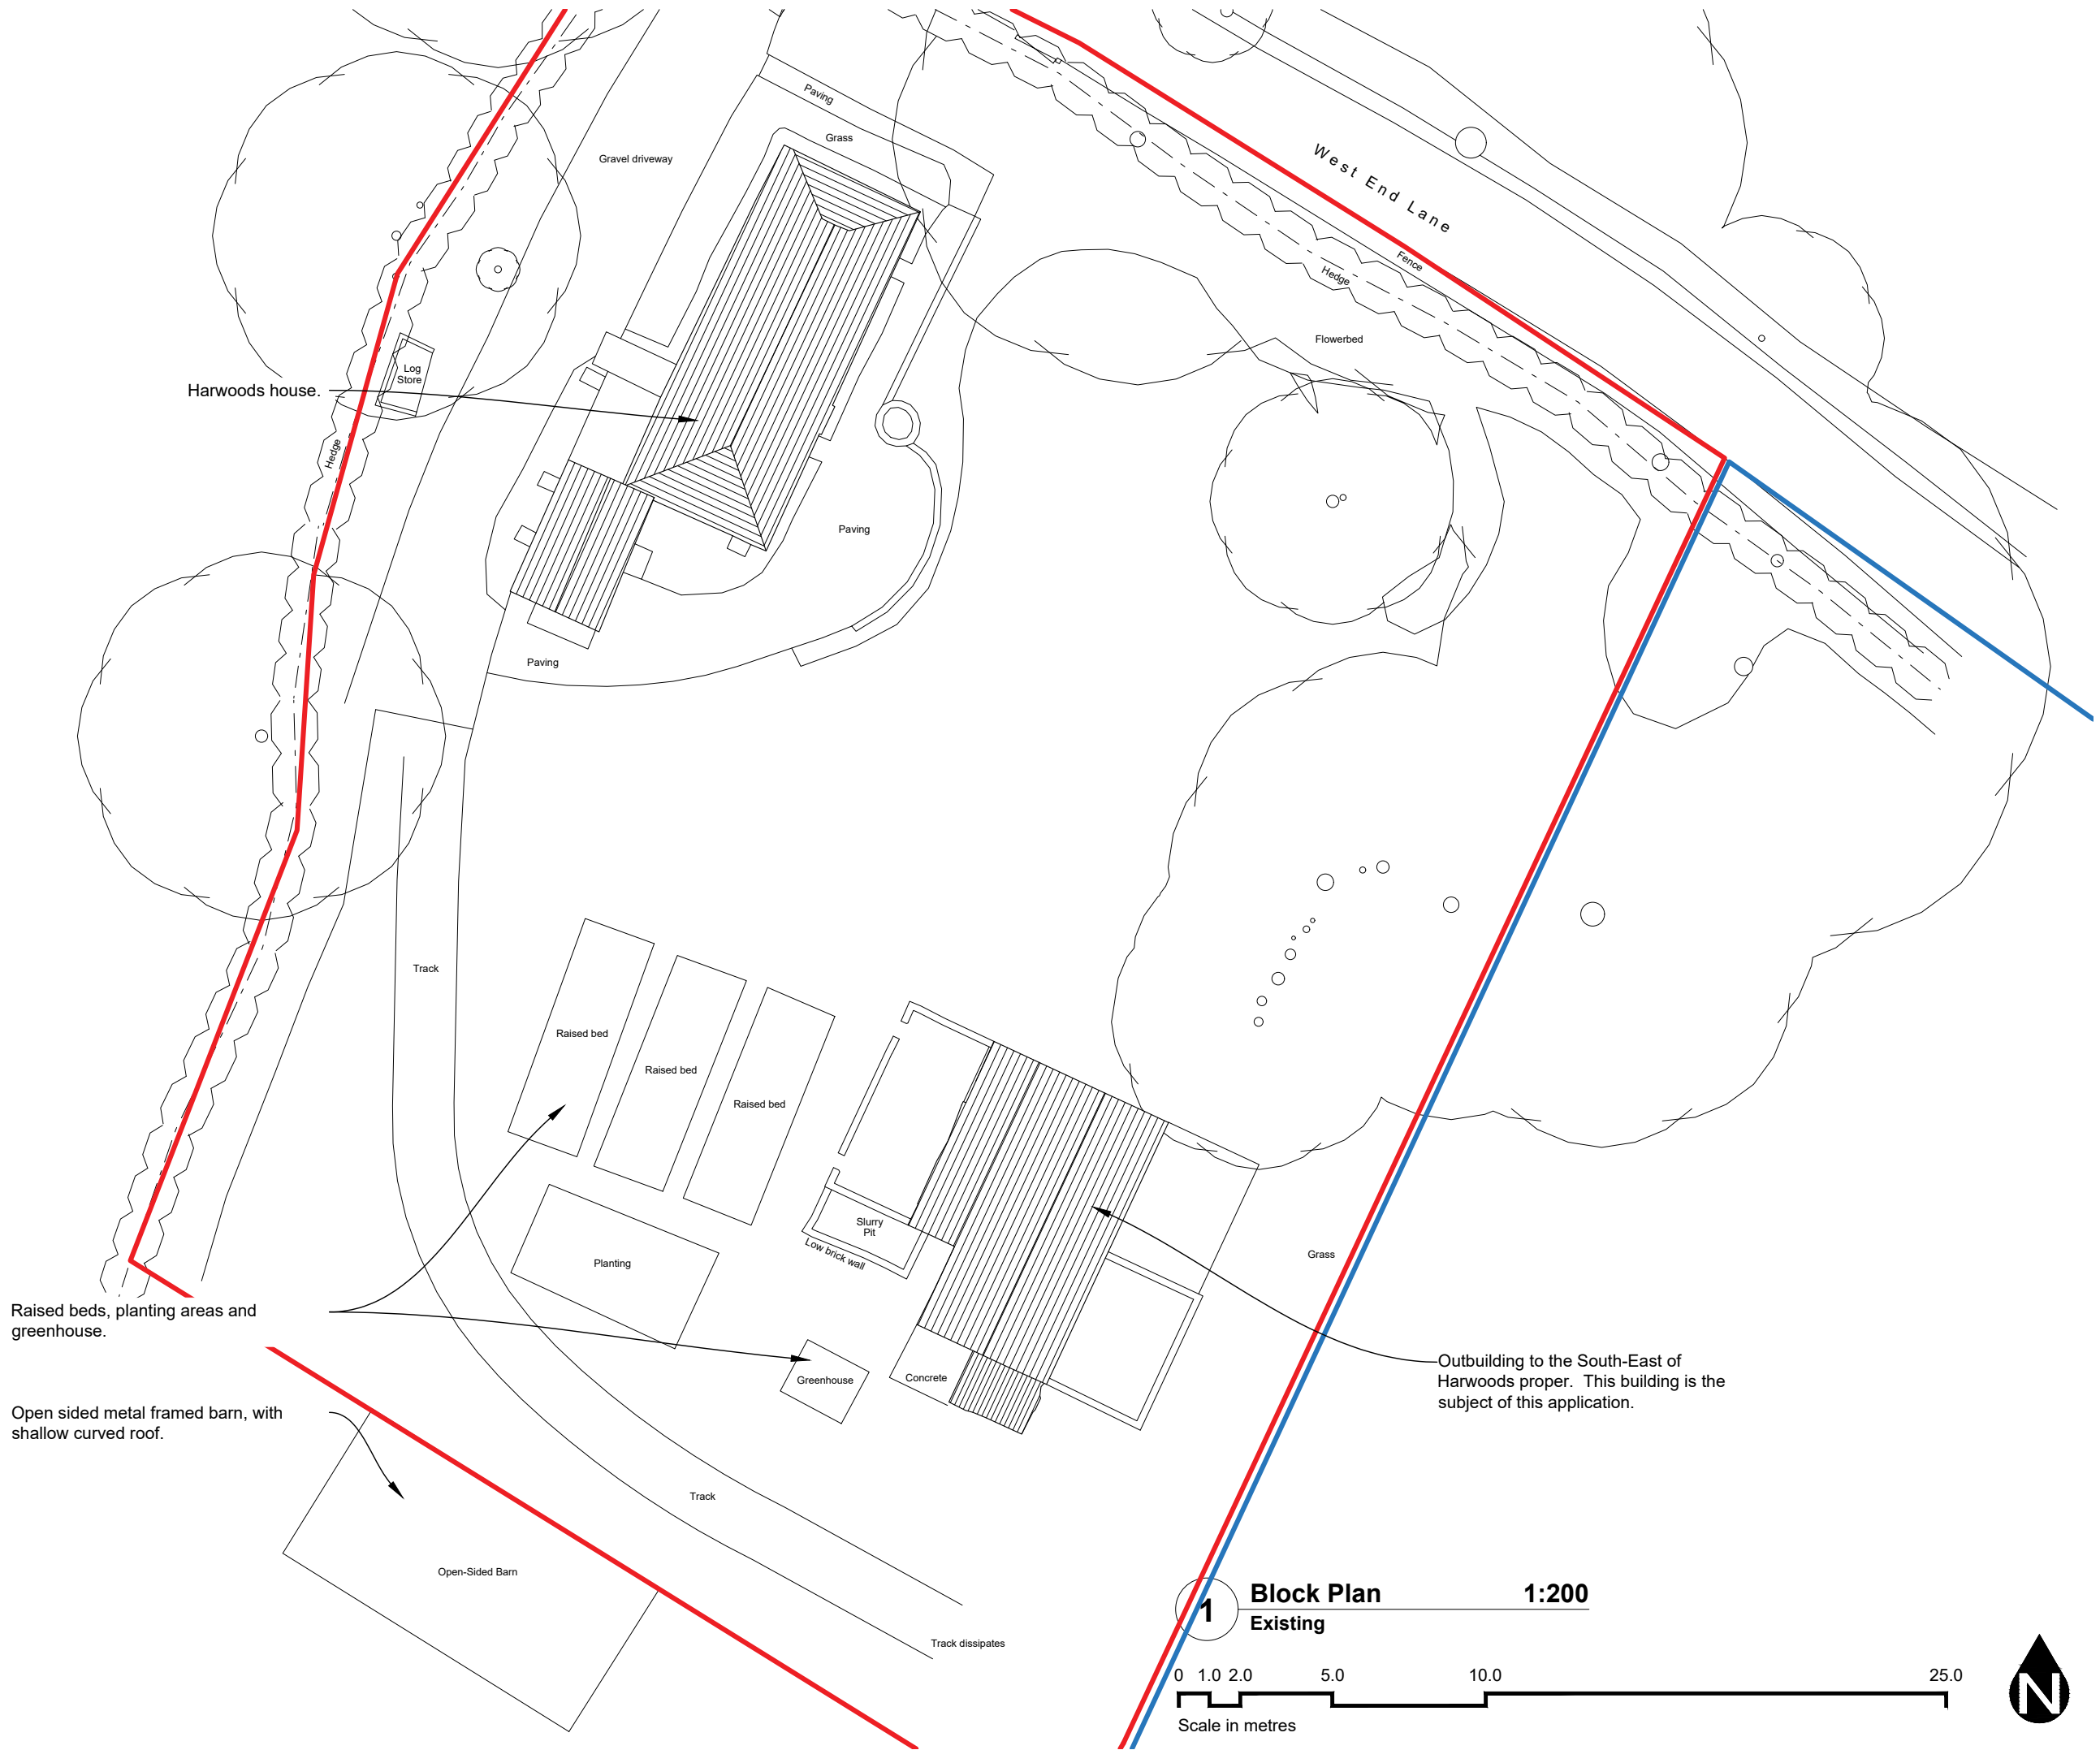

1

Block Plan
Existing

1:200

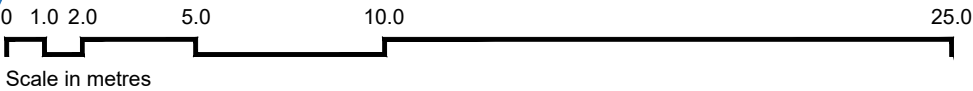

15/05/2025 Pre-Application Documentation. JKC HEC

Rev.	Date	Notes	Drawn	Checked
------	------	-------	-------	---------

CEROWSKI ARCHITECTS
East Grinstead, West Sussex
tel. 07495 980 757
jonathan@cerowski.co.uk

Client:
Jon Hazel

Project:
Harwoods
West End Lane, Henfield, BN5 9RF

Drawing:
Existing
Block Plan

Scale	Drawn By	Checked By	Issued For
1:200@A3	JKC	HEC	Pre-App Advice

Drawing No.	Revision
HRHN 002	/