



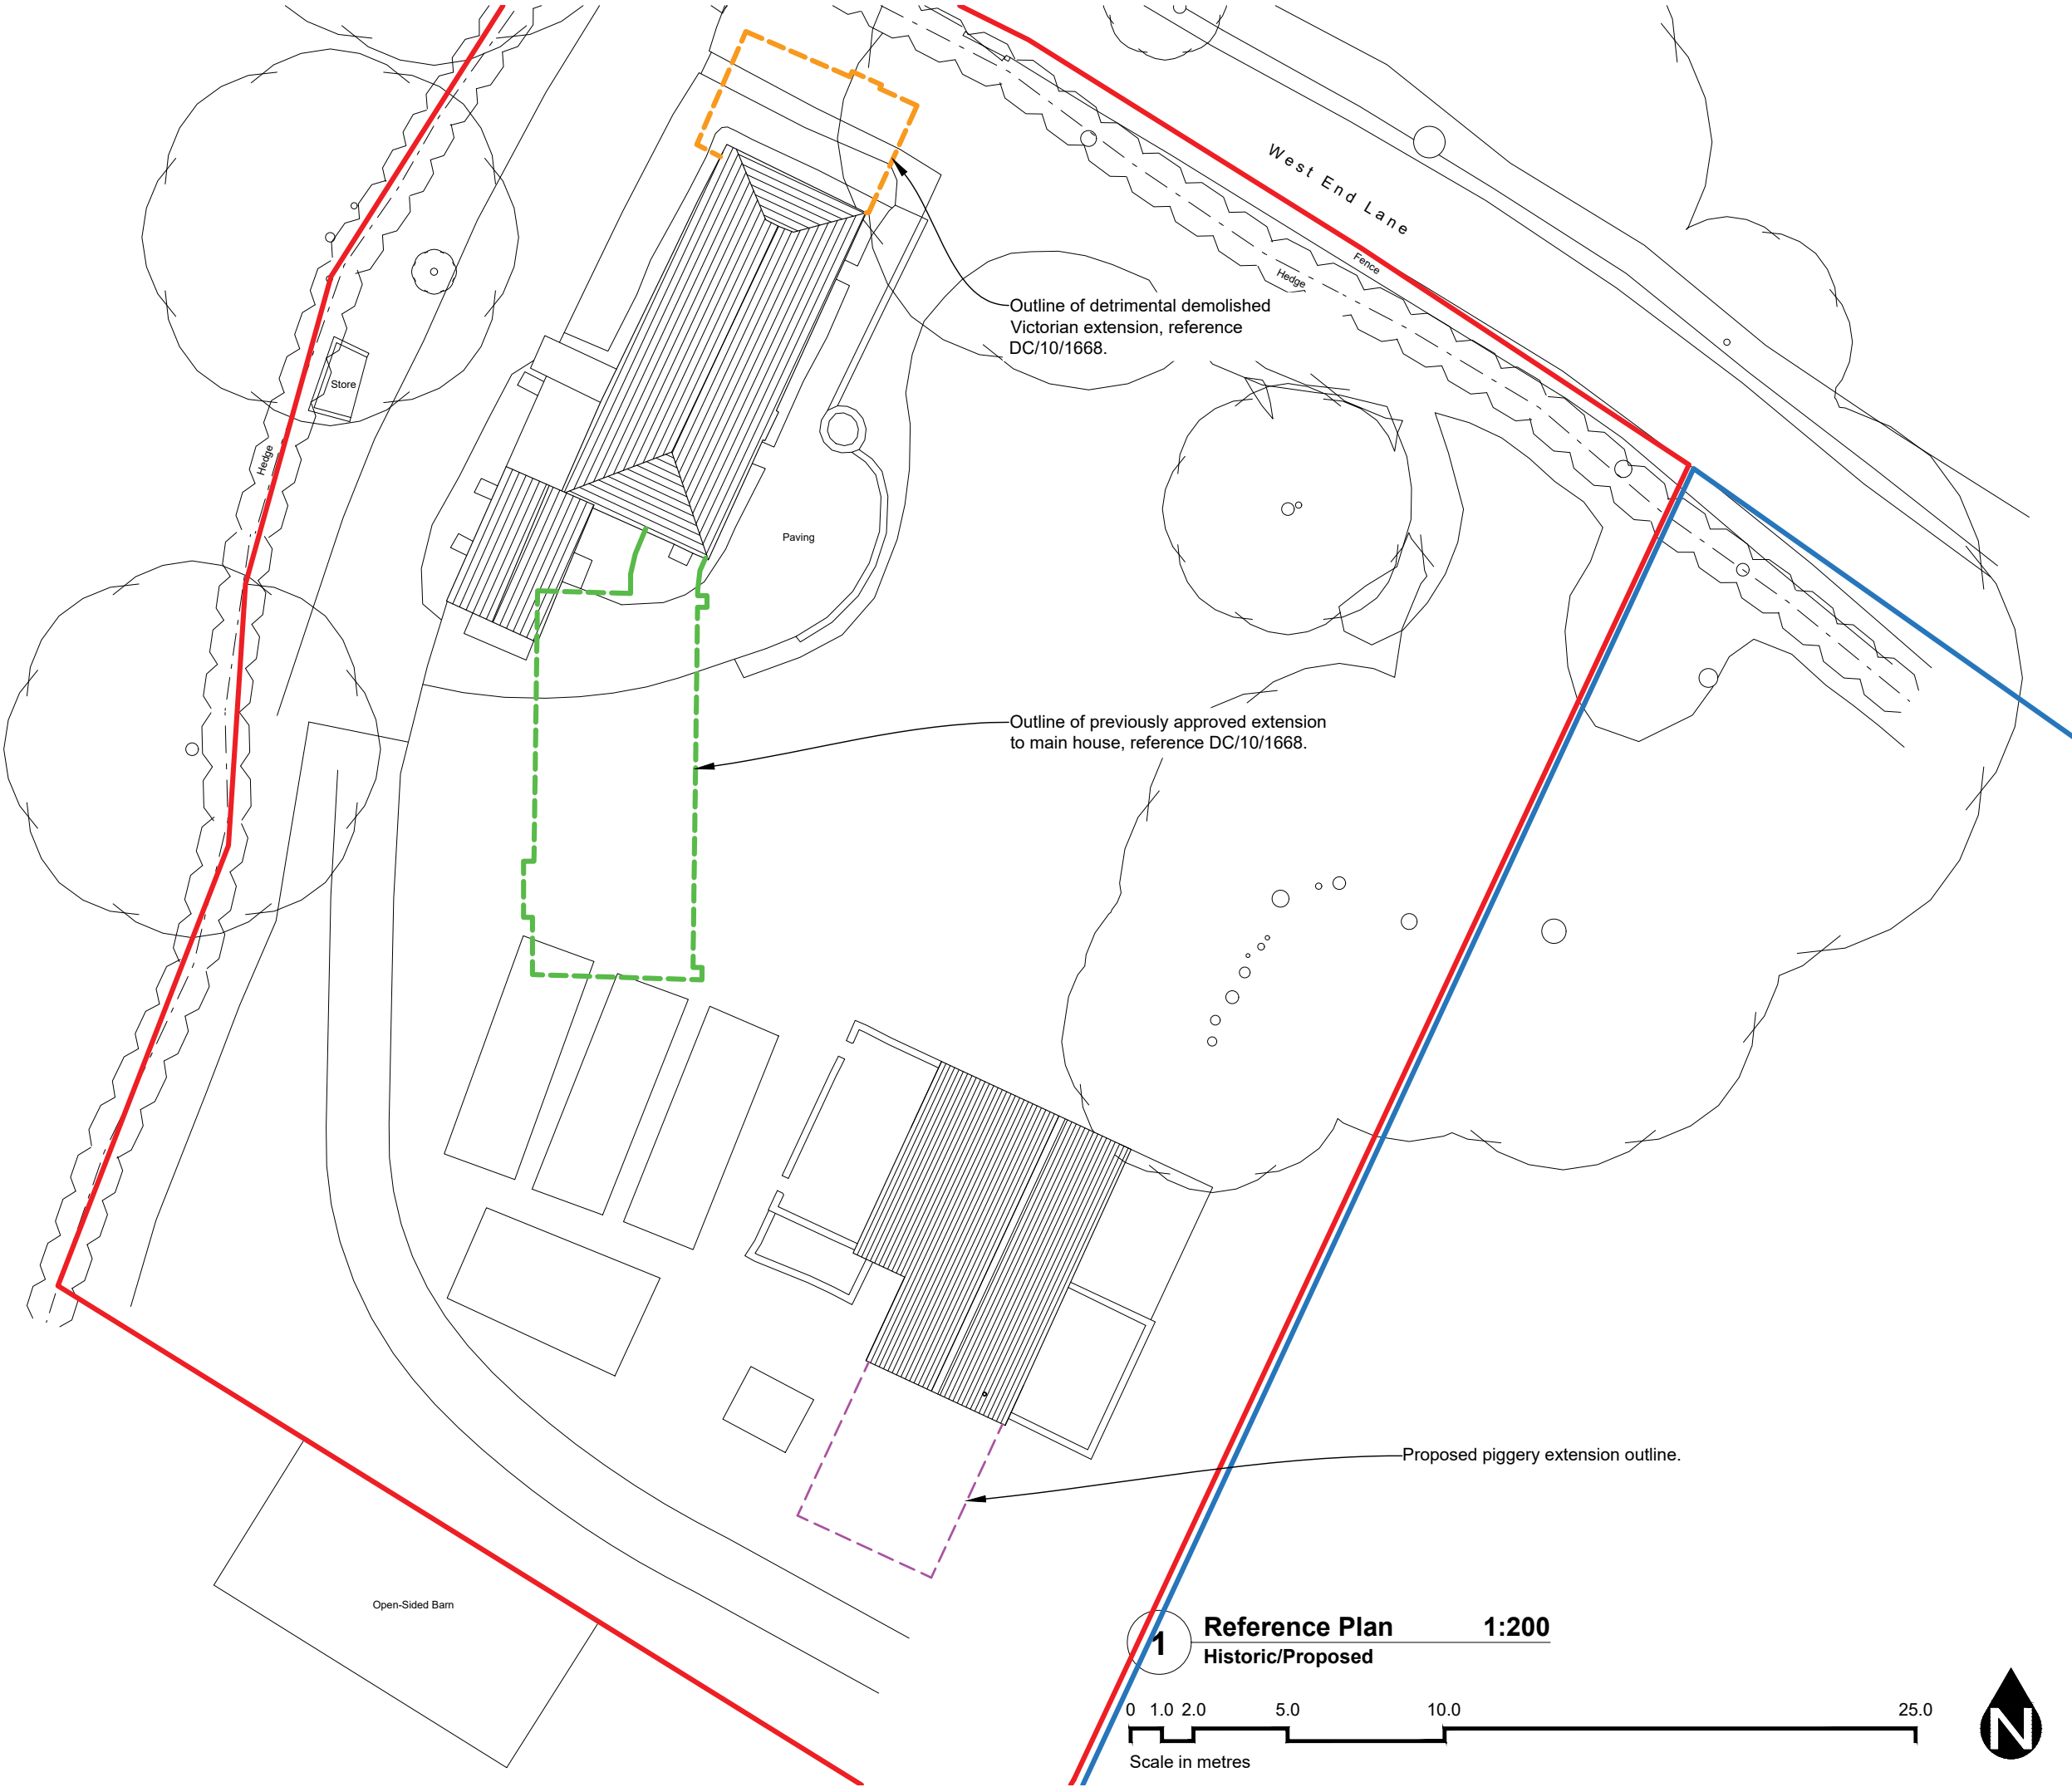

1 Reference Plan
Historic/Proposed

1:200

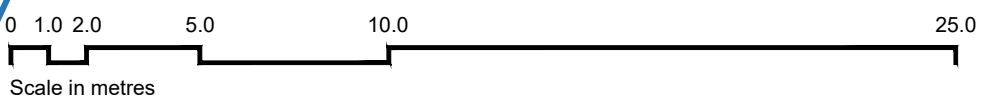

**CEROWSKI
ARCHITECTS**

East Grinstead, West Sussex
tel. 07495 980 757 jonathan@cerowski.co.uk

Client:
Jon Hazel

Project:
Harwoods
West End Lane, Henfield, BN5 9RF

Drawing:
Historic/Proposed
Reference Plan

Scale	Drawn By	Checked By	Issued For
1:200@A3	JKC	HEC	Pre-App Advice
Drawing No.	Revision		

HRHN 003 /