


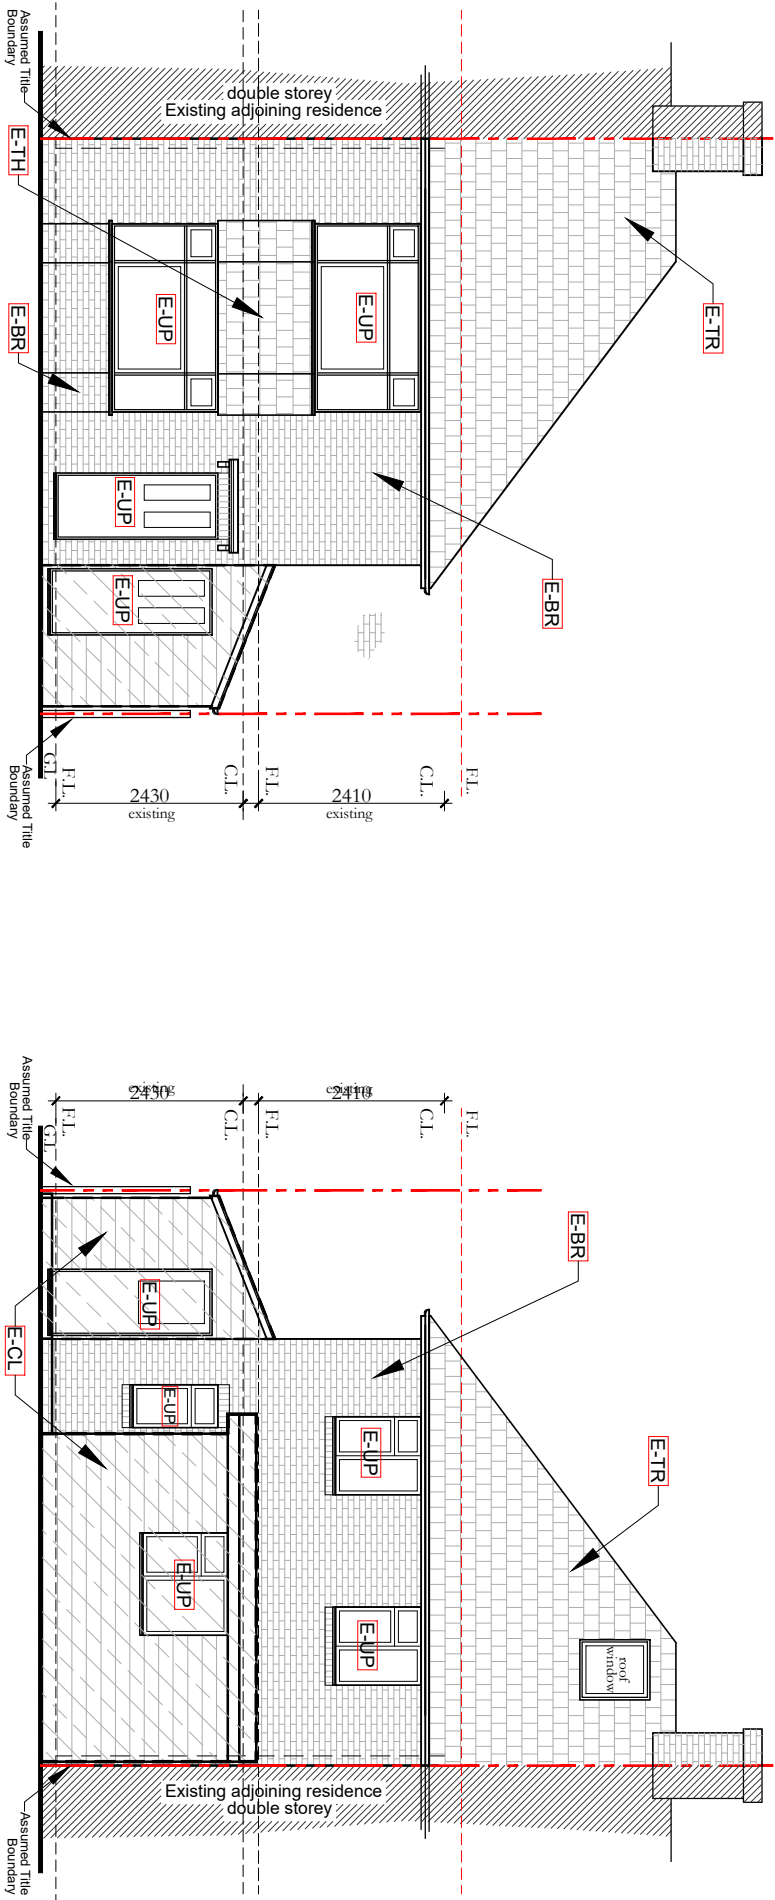


EXISTING ELEVATION- FRONT
SCALE 1 : 100 @ A3


EXISTING ELEVATION- REAR
SCALE 1 : 100 @ A3

Drawing Legend
Existing building areas/walls to be demolished.
(Walls to be demolished are the in due course)

- EXISTING MATERIALS DRAWING LEGEND**
- E-BR** Existing Face brickwork- Red Multi- Exact make the on site
 - E-TH** Existing Tile hung wall finish- Red-Multi, Exact make the on site
 - E-CL** Existing Weatherboard Cladding- White
 - E-TR** Existing Tiled roof- Brown-Tuscan Colour, Exact make the on site
 - E-UP** Existing UPVC Windows & Doors- White Colour

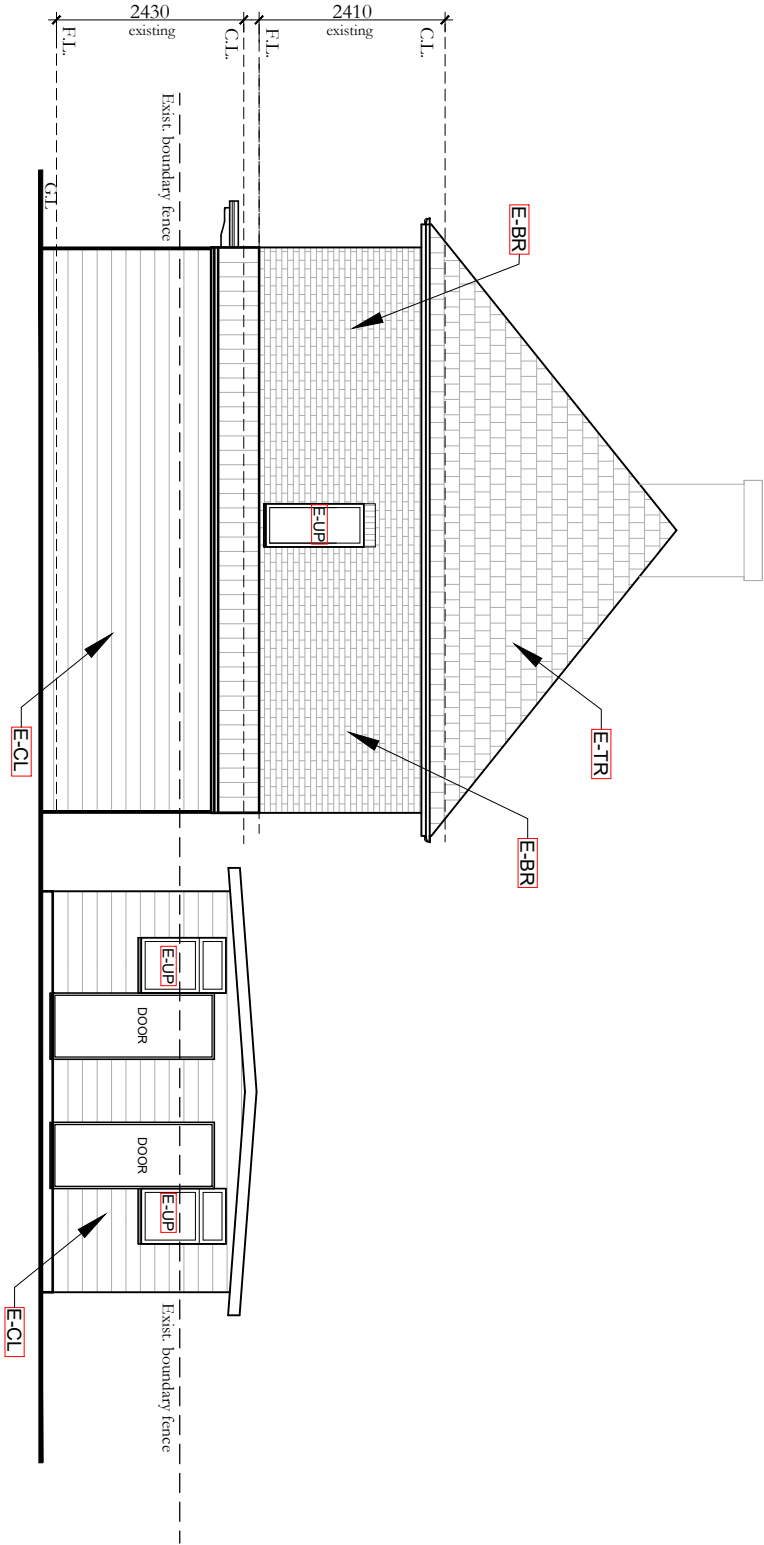

EXISTING ELEVATION- SIDE
SCALE 1 : 100 @ A3

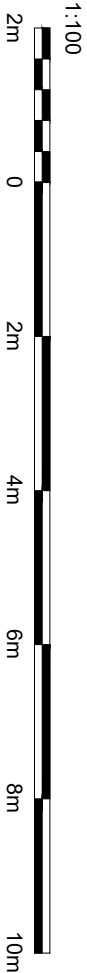

Marlon Haus Ltd
Architecture - Sustainability
M: 07591 936671
E: mark@marlonhaus.com
W: www.marlonhaus.com
A: 25 Depor Road, Horsham RH13 5HE West Sussex

PROJECT: Proposed Extension & Alterations
CLIENT: Mr & Mrs Smith
AT : 11, Eversfield Road, Horsham RH13 5JS
West Sussex

Job No: 25-34
Date: 04-11-25
Drawn By: M. Long
Issue: TP03

Issue amendment notes:
20-01-26 Final Planning Drawings, issued for Planning Application Submission.