



Proposed Elevations

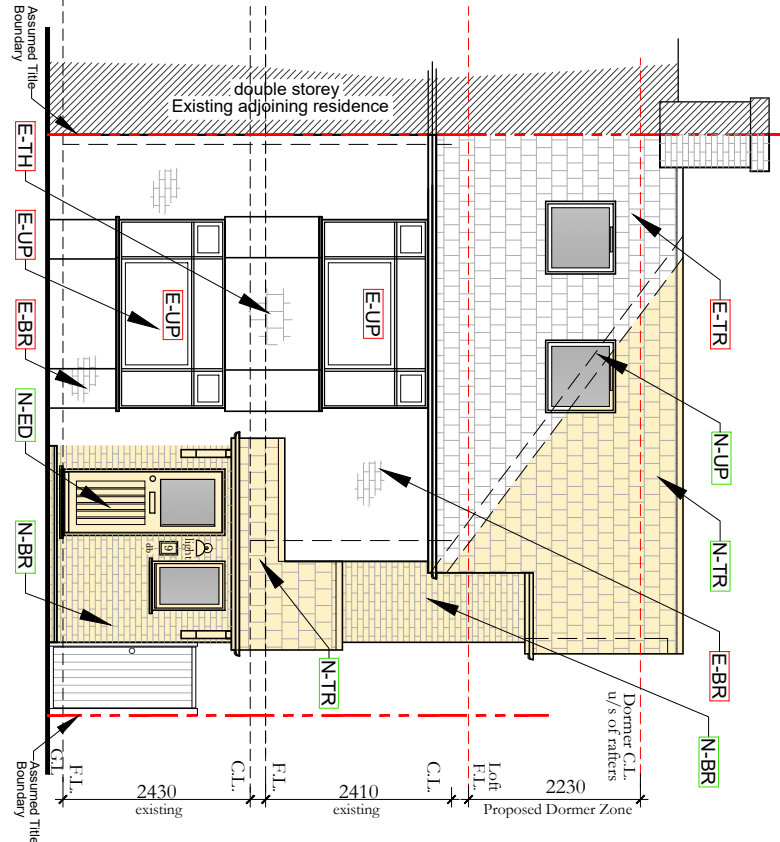


PROPOSED ELEVATION- FRONT
SCALE 1 : 100 @ A3

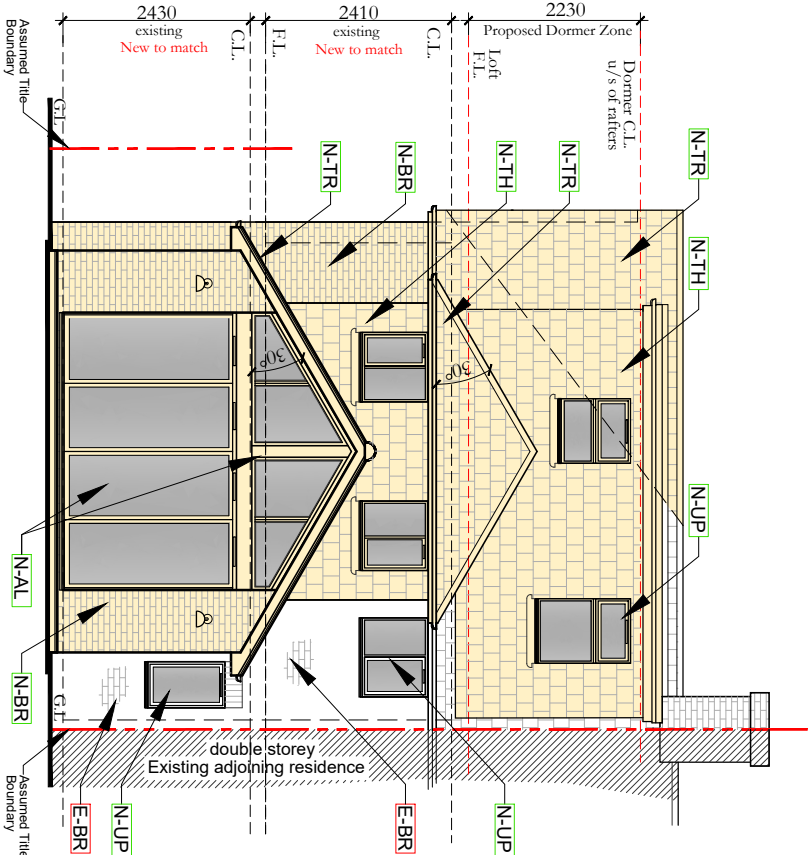


PROPOSED ELEVATION- REAR
SCALE 1 : 100 @ A3

- EXISTING MATERIALS DRAWING LEGEND**
- E-BR** Existing Face Brickwork- Red Multi- Exact make the on site
 - E-TH** Existing Tile hung wall finish- Red-Multi, Exact make the on site
 - E-TR** Existing Tiled roof- Brown-Tuscan Colour, Exact make the on site
 - E-UP** Existing UPVC Windows & Doors- White Colour
- PROPOSED MATERIALS DRAWING LEGEND**
- N-BR** New Face Brickwork to match existing- Colour-make the on site
 - N-TR** New Tiled Roof to Match Existing- Colour-make the on site
 - N-TH** New Tile hung facade finish to New Dormer & First Floor- To Clients Colour choice
 - N-AL** New Aluminium Powder coated Door-Window Unit- Colour the
 - N-UP** New UPVC Windows & Doors- Colour the
 - N-ED** New Entrance door- Composite Door with Timber or UPVC Frame


Proposed Extension Zones, being a Side & Rear Double Storey Extension, & Hip to Gable and New Rear Loft Dormer zone, shown colour hatched

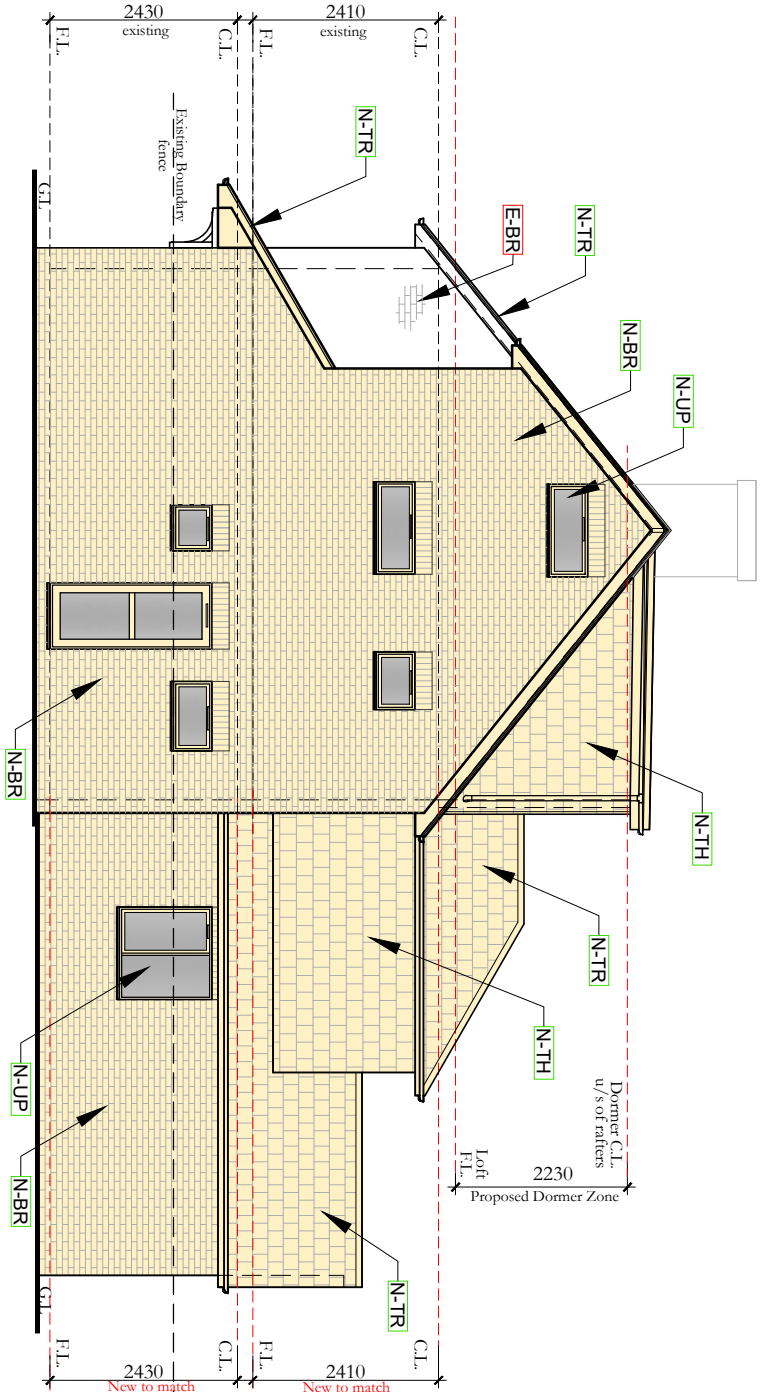

PROPOSED ELEVATION- SIDE
SCALE 1 : 100 @ A3

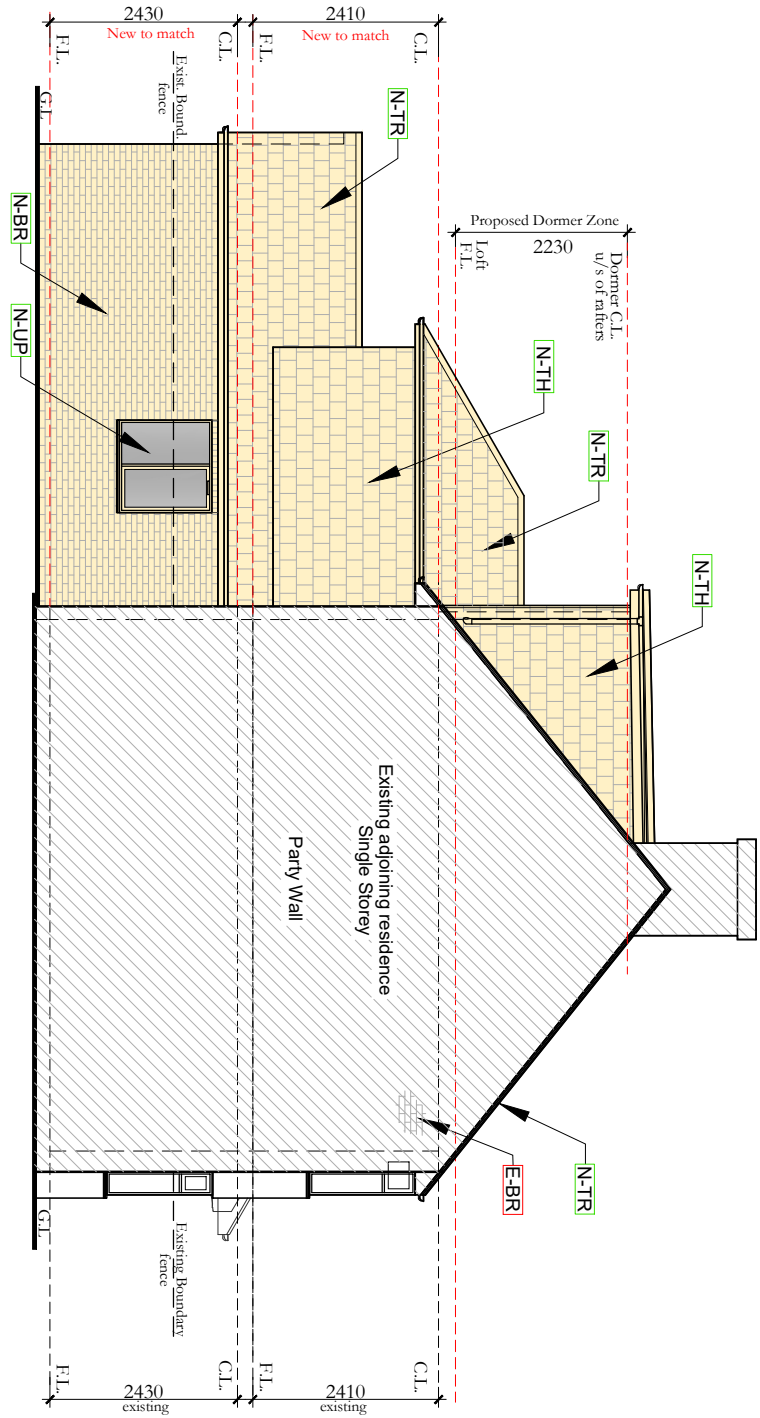

PROPOSED ELEVATION- SIDE
SCALE 1 : 100 @ A3

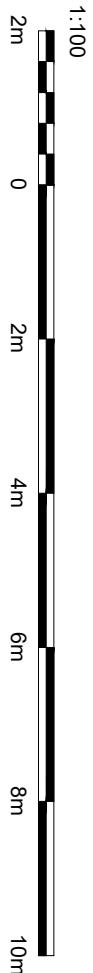

Marlon Haus Ltd
Architecture - Sustainability
M: 07591 936671
E: mark@marlonhaus.com
W: www.marlonhaus.com
A: 25 Depor Road, Horsham RH13 5HE West Sussex

PROJECT: Proposed Extension & Alterations
CLIENT: Mr & Mrs Smith
AT : 11, Eversfield Road, Horsham RH13 5JS
West Sussex

Job No: 25-34
Date: 04-11-25
Drawn By: M. Long
Issue: TP03

PAGE 5

Issue amendment notes:
20-01-26 Final Planning Drawings, issued for Planning Application Submission.

© Owned by 'Marlon Haus Ltd'