Dems House, Mill Parade, Storrington
Existing Plans

This drawing is the copyright of Tomes Architects and may not be copied, altered or reproduced in any way, or in part, without written consent of Tomes Architects. All dimensions and specifications should be reported to the project manager immediately.

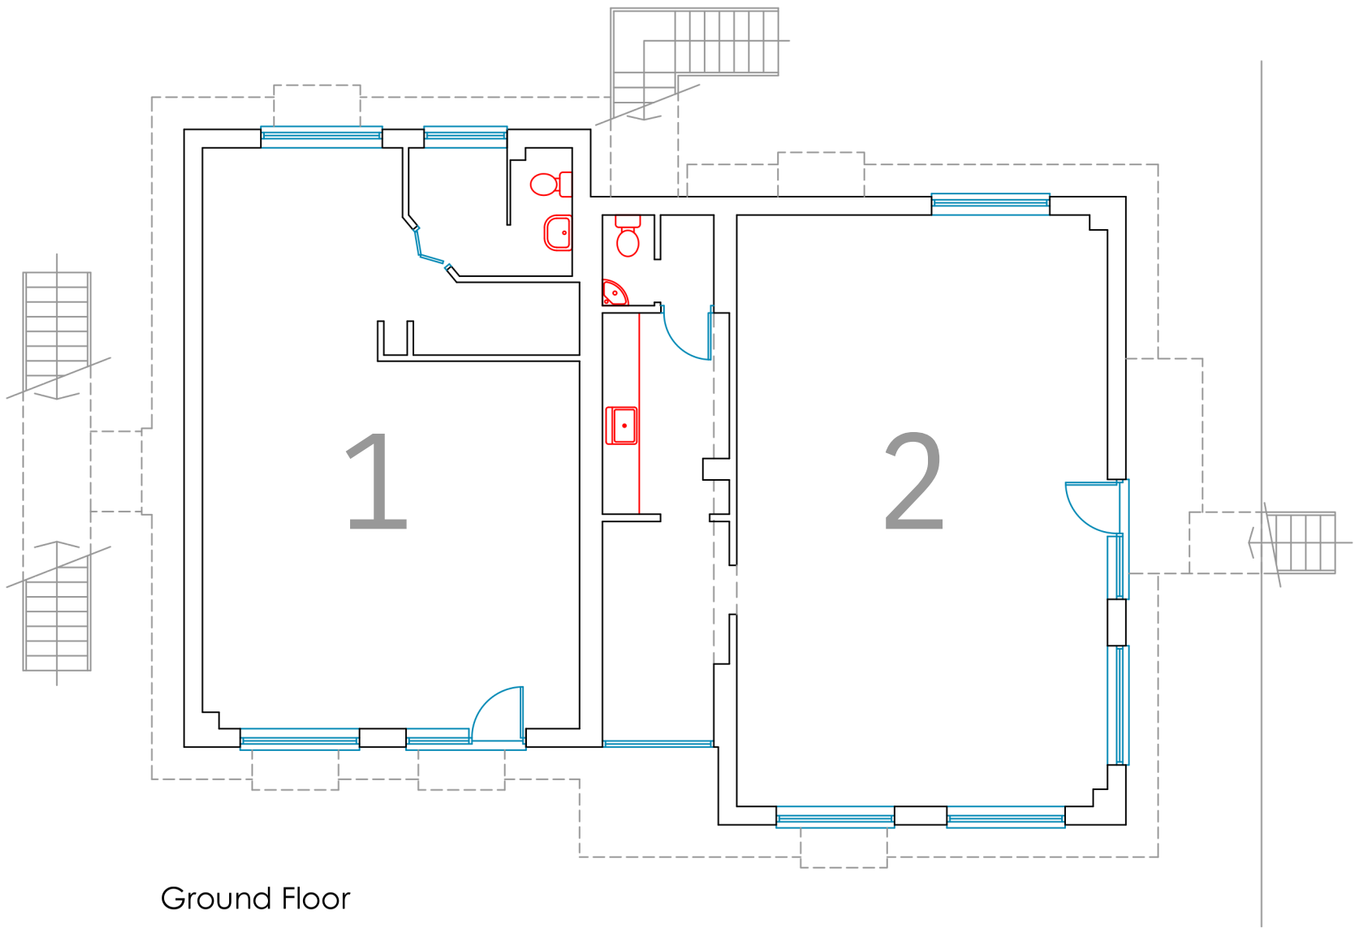

Ground Floor

1:100 Scale Bar (Metres)



tomesarchitects
architecture + project management
rennie lodge, 7 oakhurst drive, waterlooville, po7 7pn
tel: 023 9309 2307 email: info@tomesarchitects.co.uk

Dems House Storrington	25 Feb 2025
drawing: Existing Plans	scale: 1:100@A3
drawing no: C3588-1	project / revision