




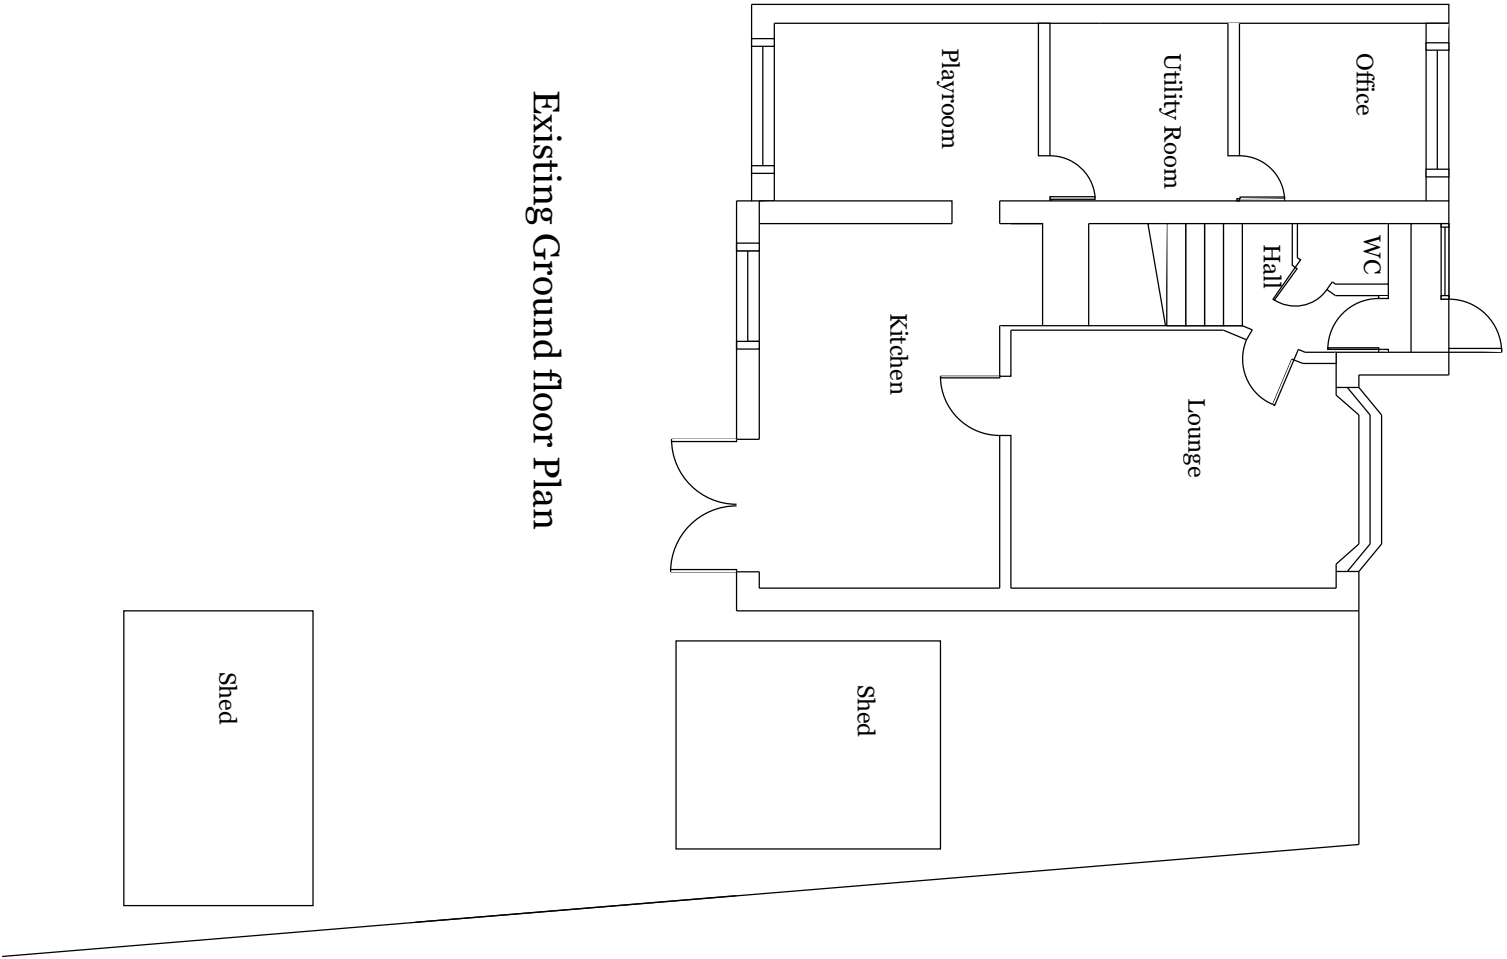

Existing Ground floor Plan

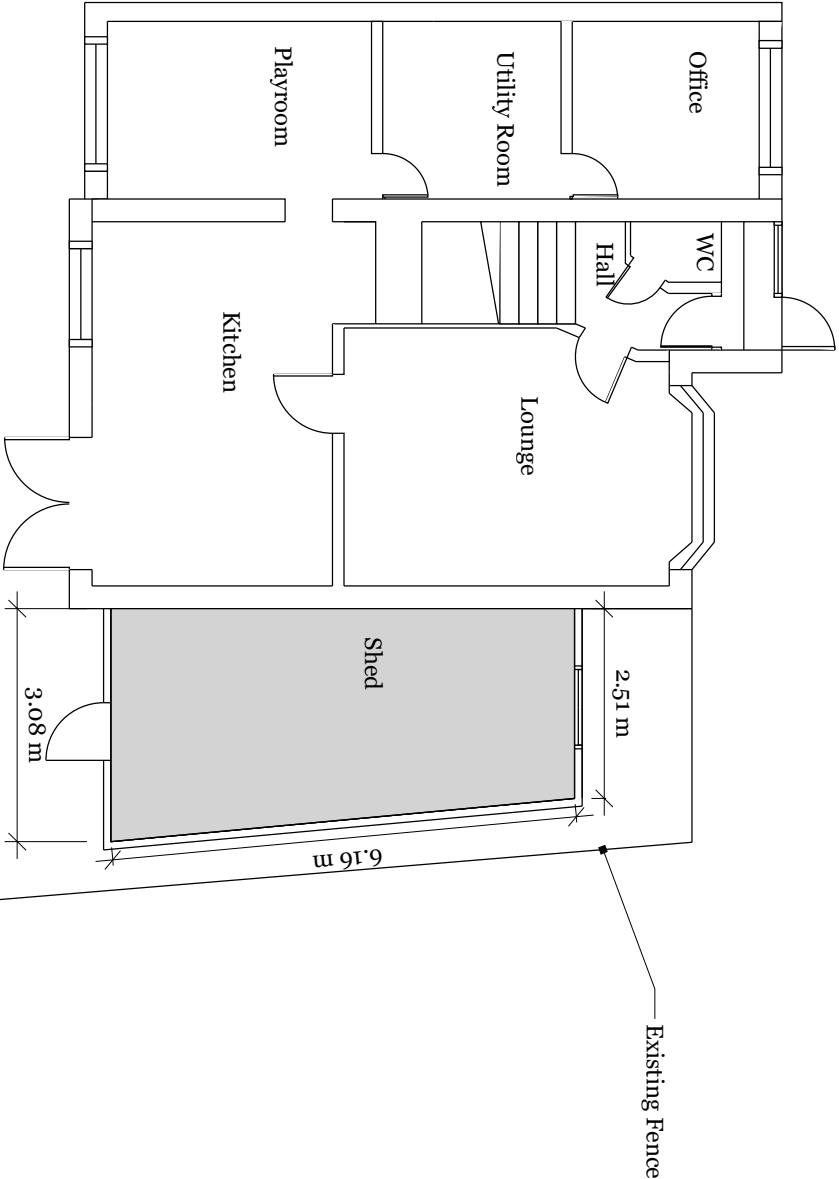

Proposed Ground floor Plan

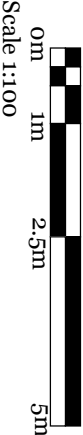

Drawing 1002 - Rev 1		1 Chestnut Walk, Pulborough, RH20 1AN	
Floor Layout Plans		REVISIONS	
		MM/DD/YY	REMARKS
		1 29/11/25	...
		2 10/12/25	Existing shed's to be demolished added to existing plan
		3 --/--/--	...
		4 --/--/--	...
		5 --/--/--	...
A		01	