Robin Hood Cottage
Robin hood Lane
Warnham
RH12 3RR

Location Plan

Batcheller Monkhouse

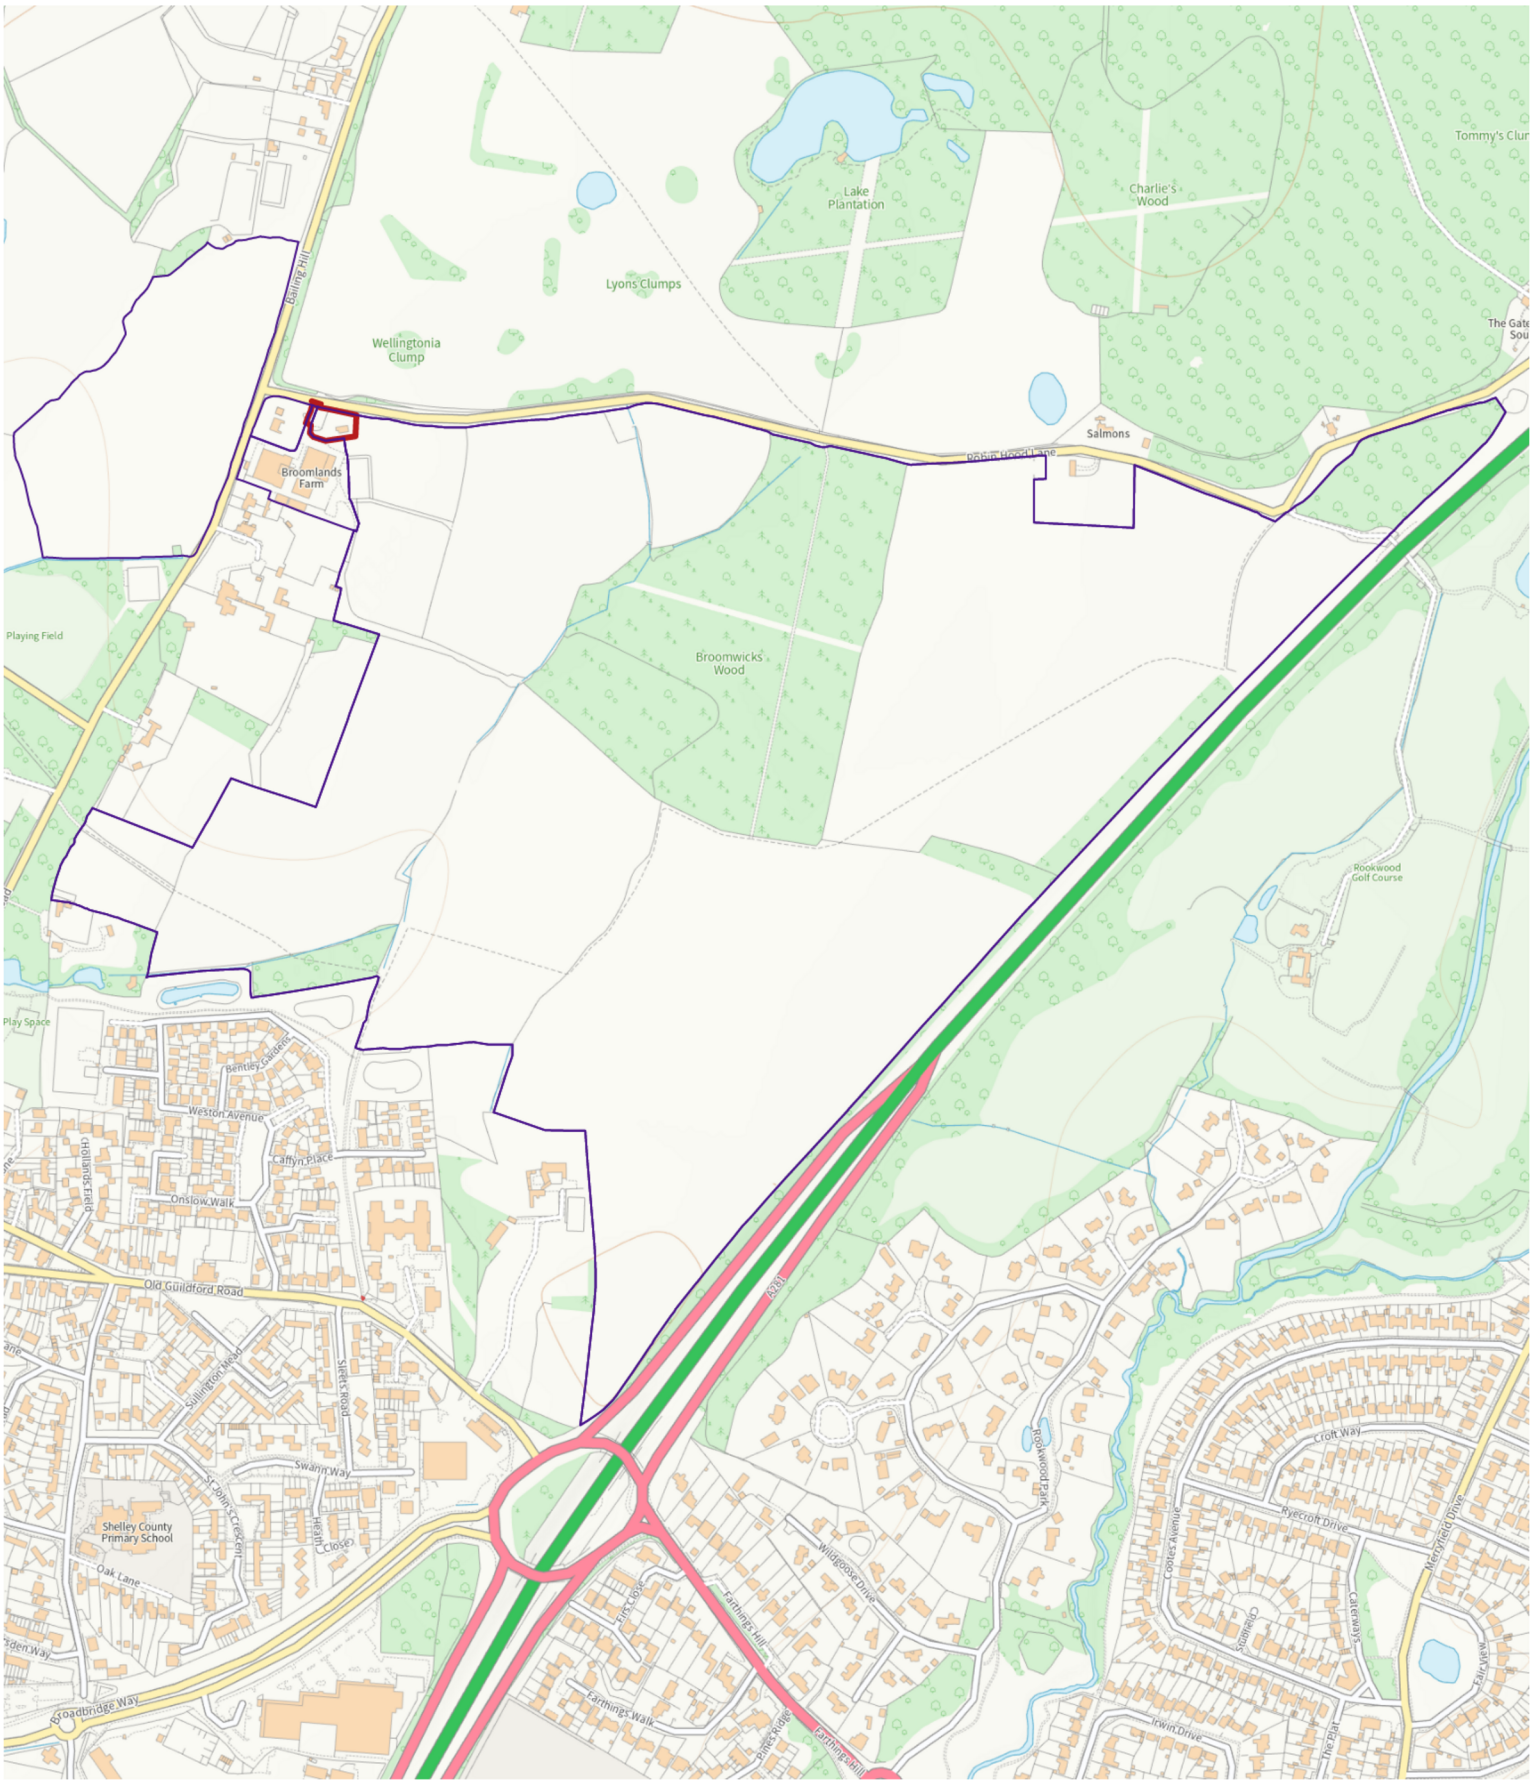

Produced on Jan 24, 2024.
© Crown copyright and database right 2024 (licence number 100059532)

200 m
Scale 1:7500 (at A4)

N