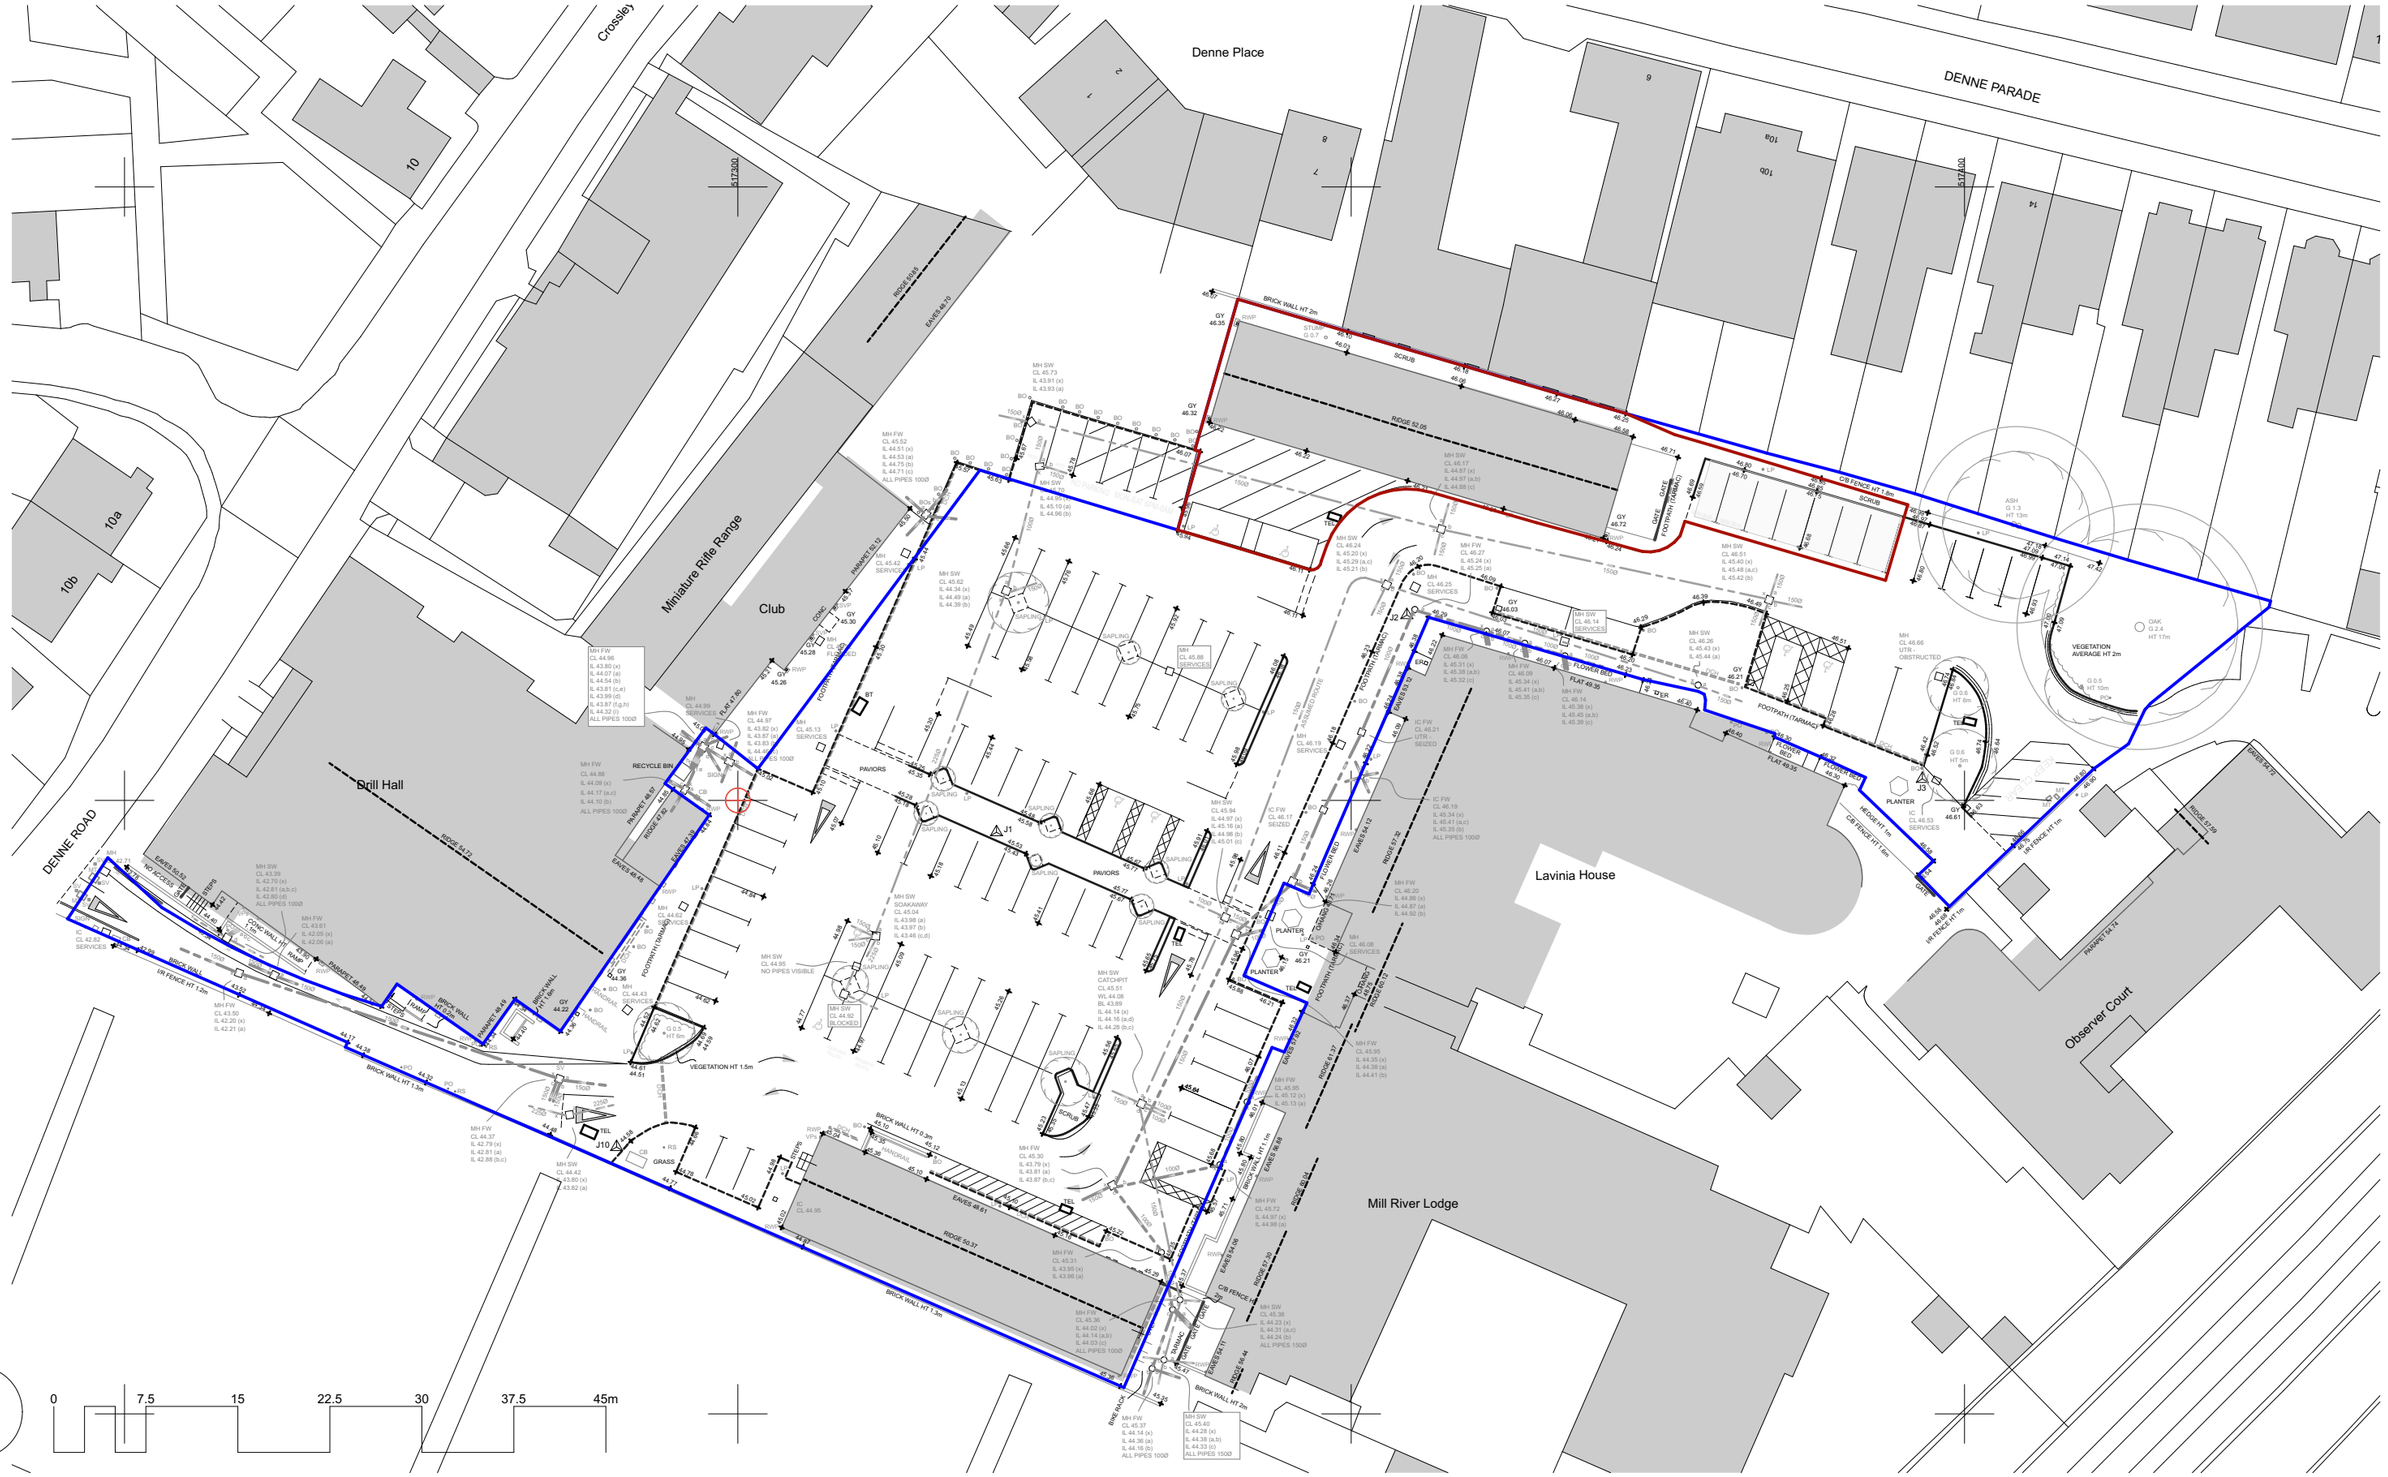

Please Note:

Dimensions to be checked on site and any discrepancies are to be highlighted to the Architect prior to construction.

Topographical / Ordnance Survey information shown has been prepared by a third party, HGP accept no responsibility for accuracy or completeness of the survey.

This drawing is to be read in conjunction with all other project drawings, construction notes and / or project specifications including those by other project consultants and specialists. All discrepancies should be reported immediately.

Design subject to detail development / approval. Measurements and accommodation schedules subject to amendments following coordinated input by others. Costings cannot be finalised until approval /confirmation by relevant authorities and Client.

Key:

Ownership Boundary

Application Boundary

Horsham District Council

Rev	Description	Date	DB	CB
P1	First Issue	30.01.23	SW	MLE
P2	Blue line amended	02.10.25	LW	MLE

Existing Topo Site Plan

PROJECT	JOB NO
Dukes Square, Horsham	19.140
SCALE	**DATE**
1:500@A3	30.01.23
DRAWN BY/CHECKED BY	**REVISION**
SW / MLE	P2
DWG#	**STATUS**
19.140-HGP-XX-XX-D-A-0101	Planning

hgp

© HGP Architects Ltd.
Furzehall Farm, Wickham Road
Fareham, Hampshire, PO16 7JH
01329 283 225
email@hgp-architects.co.uk
hgp-architects.co.uk