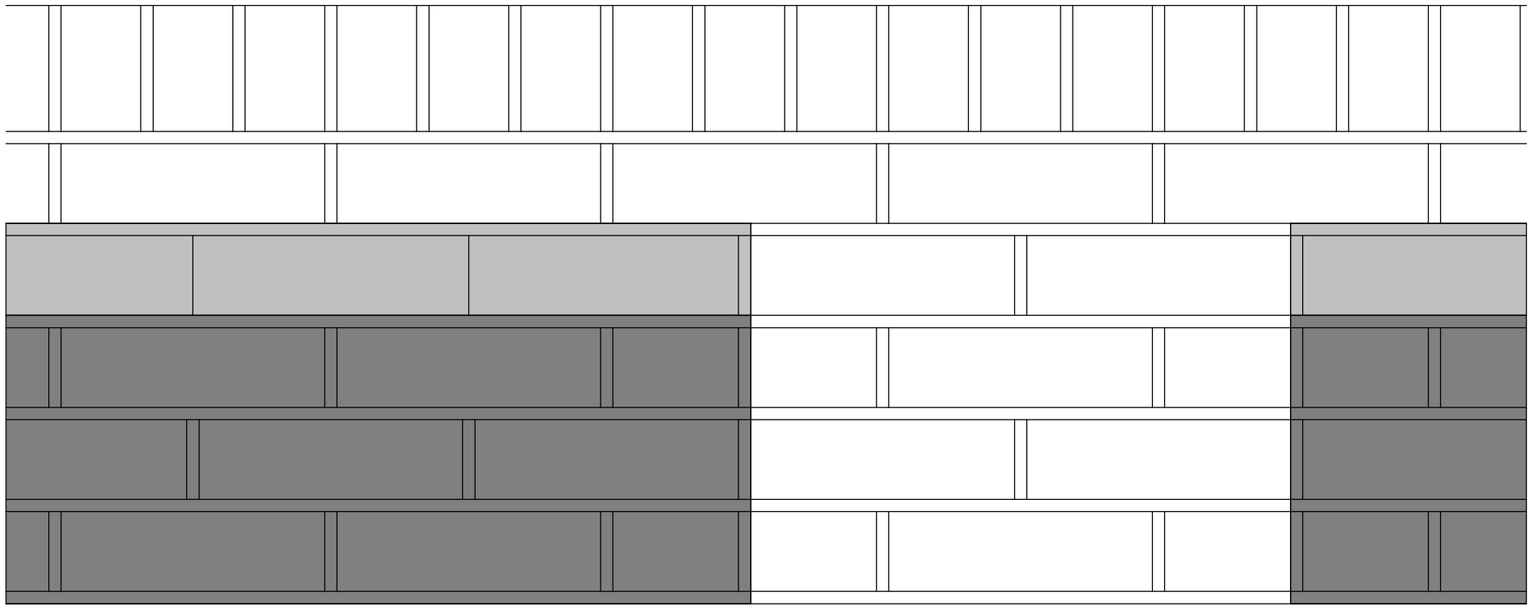

1 Elevation
1 : 5



2 Section 1
1 : 5

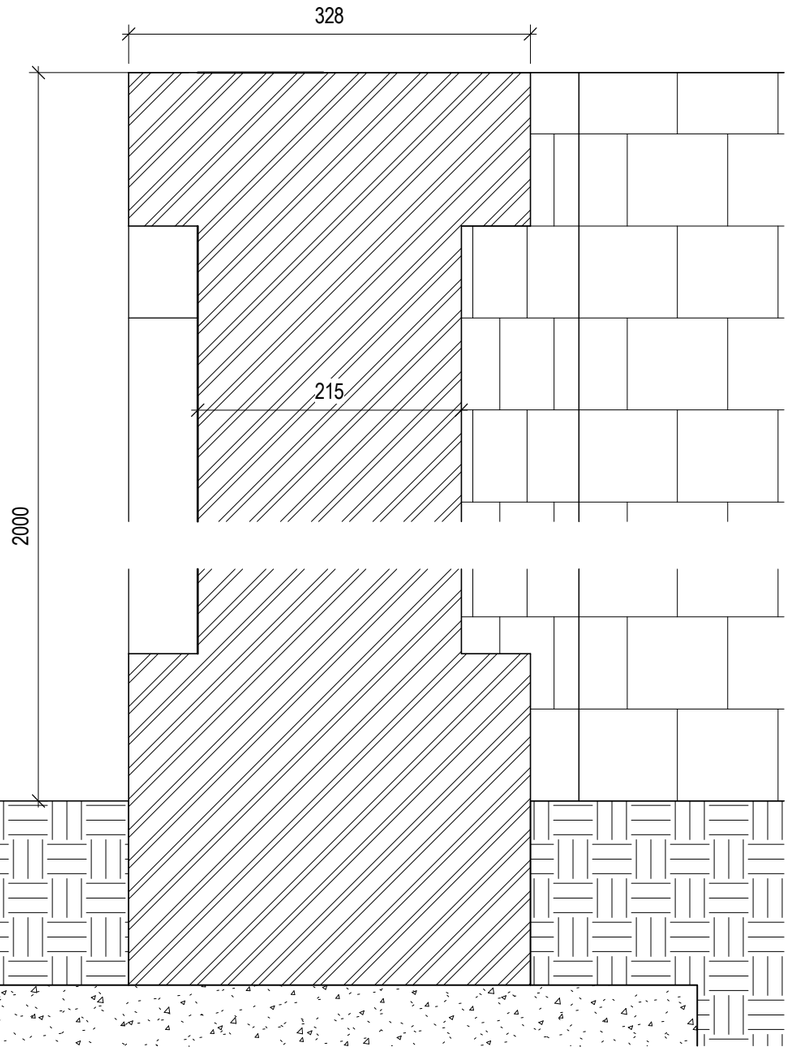

rev	description	drawn	checked	date
A	Revision 7	LDV	LDV	14/11/25

revisions

status: PRELIMINARY

This drawing is protected under The Copyright, Designs and Patents Act 1988.
This drawing is produced for PLANNING PURPOSES ONLY and is not to be
used for construction.

LDV Architecture

39 PLOVERS ROAD
HORSHAM, WEST SUSSEX
RH13 5PD, UK

TELEPHONE + 44 (0)1403 541 586

EMAIL info@ldvarchitecture.co.uk

client:	Mr & Mrs VAN DE PETTE
project:	WIMBLEHURST LODGE
title:	BOUNDARY WALL
scale:	1 : 5 @ A3
date:	14/11/25
drawn:	LDV
checked:	LDV

job no:	drawing no:	revision:
P2517	(21)-001	A